


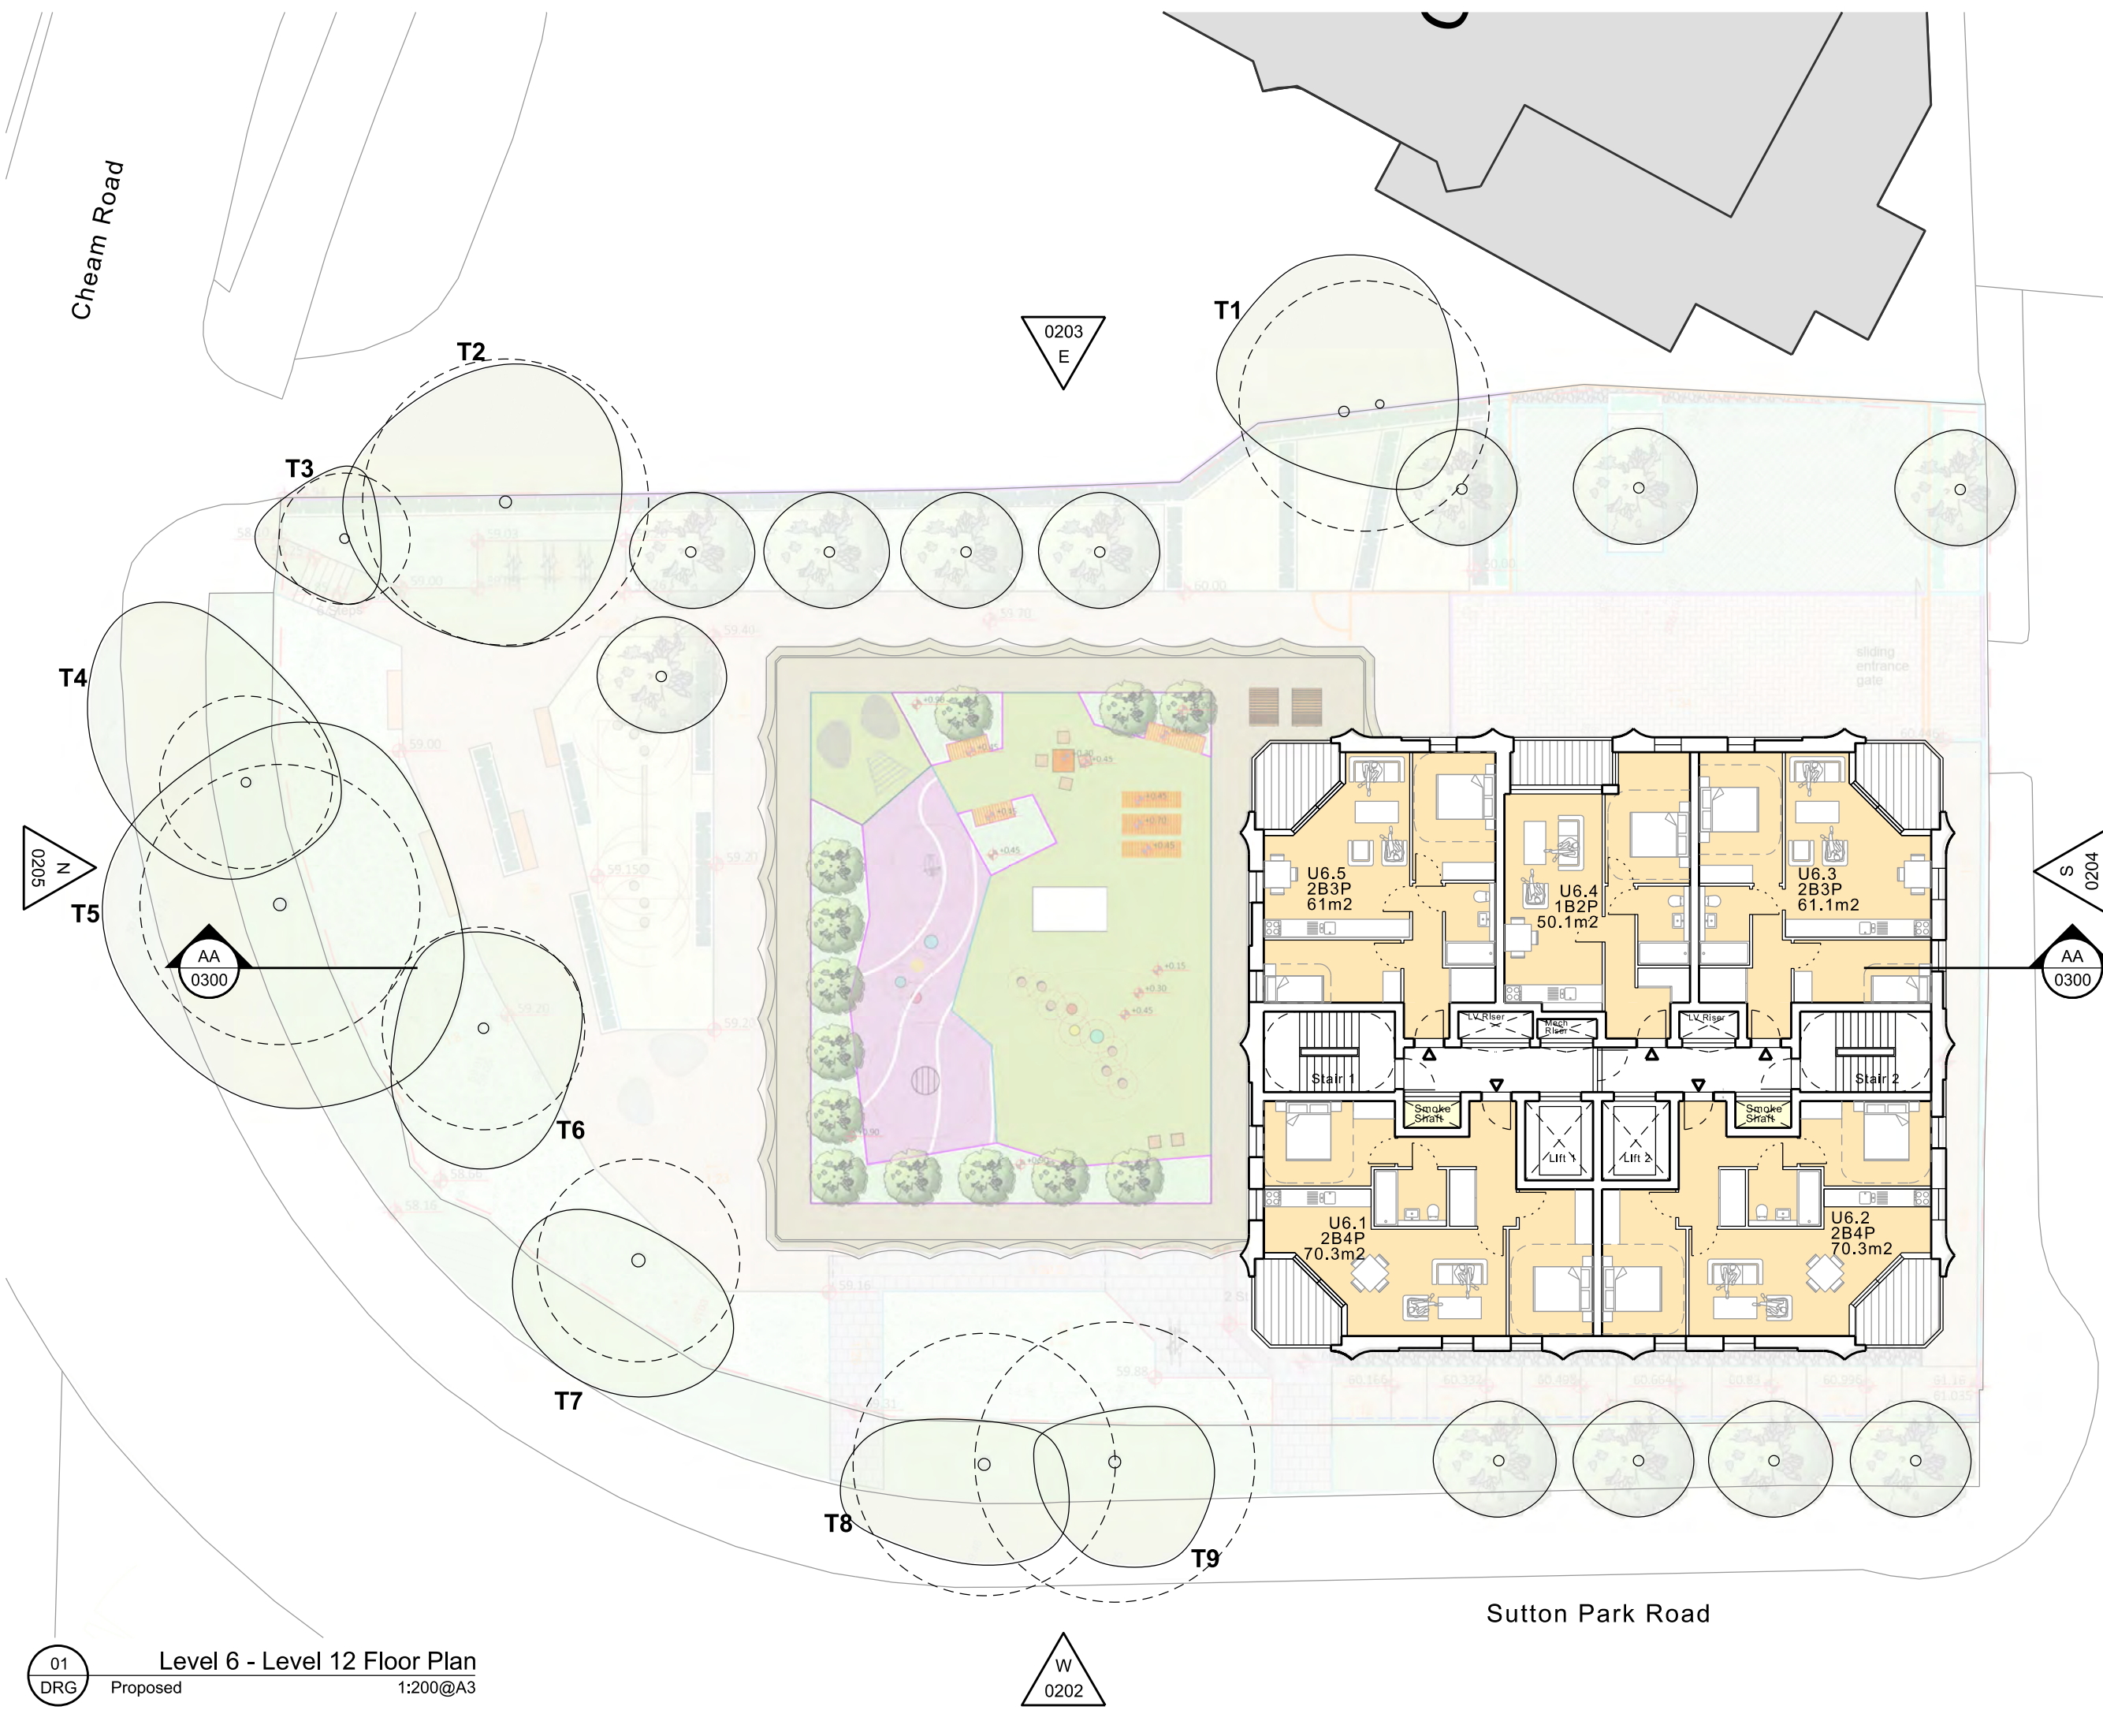

01
DRG

Level 6 - Level 12 Floor Plan
Proposed

1:200@A3

0 1m 5m

N

0203
E

0204
S

0205
N

0202
W

AA
0300

AA
0300

AA
0300

AA
0300

P0

07/02/24

Planning Issue

Revision

Date

Description

© copyright Wimshurst Pelleriti, all rights reserved 2024

The sizing of all structural and service elements must always be checked against the relevant engineers drawings. No reliance should be placed upon sizing information shown on this drawing.

Project

City House, Sutton

Sutton Park Road, SM1 2AE

Drawing Title

Level 6 - Level 12 Floor Plan

Proposed

Drawing Number

0816-WPA-0115

Revision

P0

Scale @ A3

1:200

Revision Date

07 Feb 2024

Drawing Purpose

PLANNING

WIMSHURST PELLERITI

The Mews,
6 Putney Common, SW15 1HL
0208 780 2206
Info@wp.uk.com
wimshurst-pelleriti.com