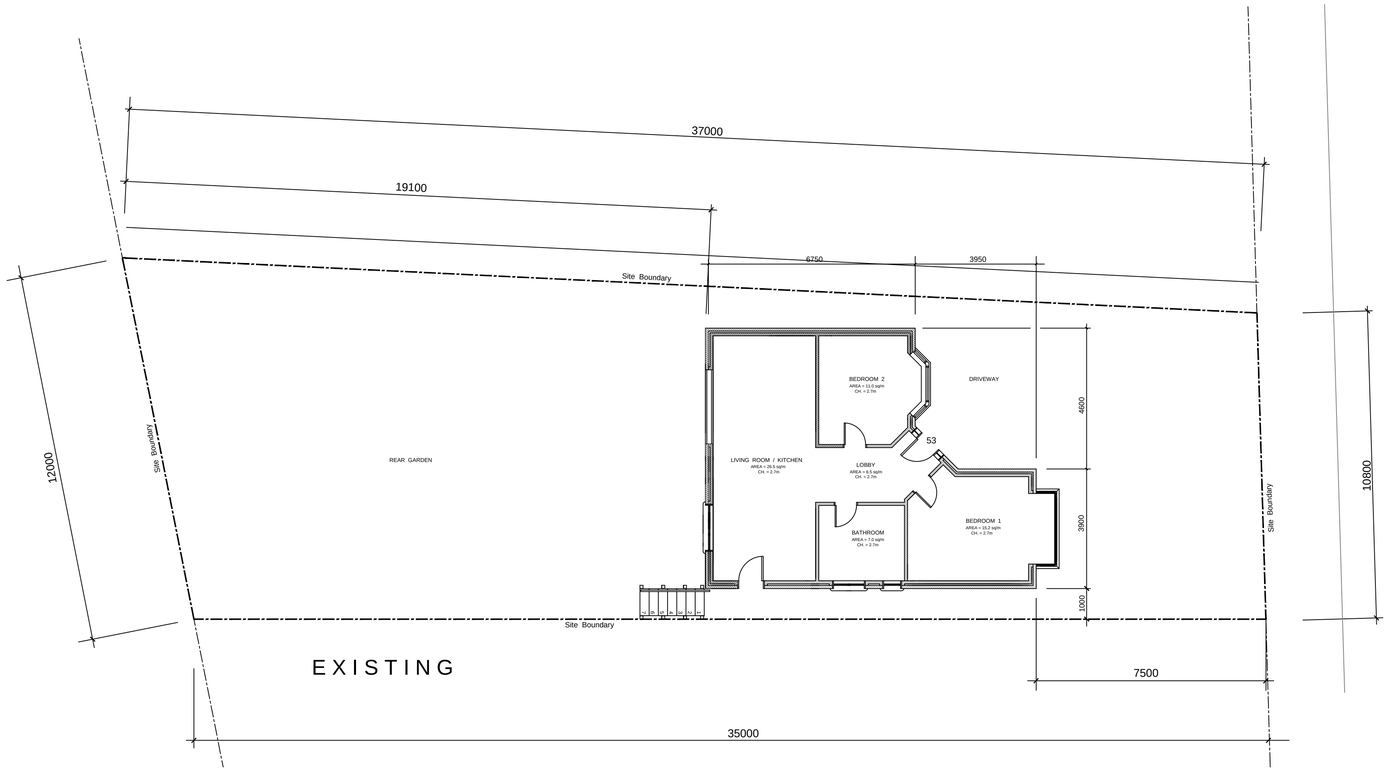

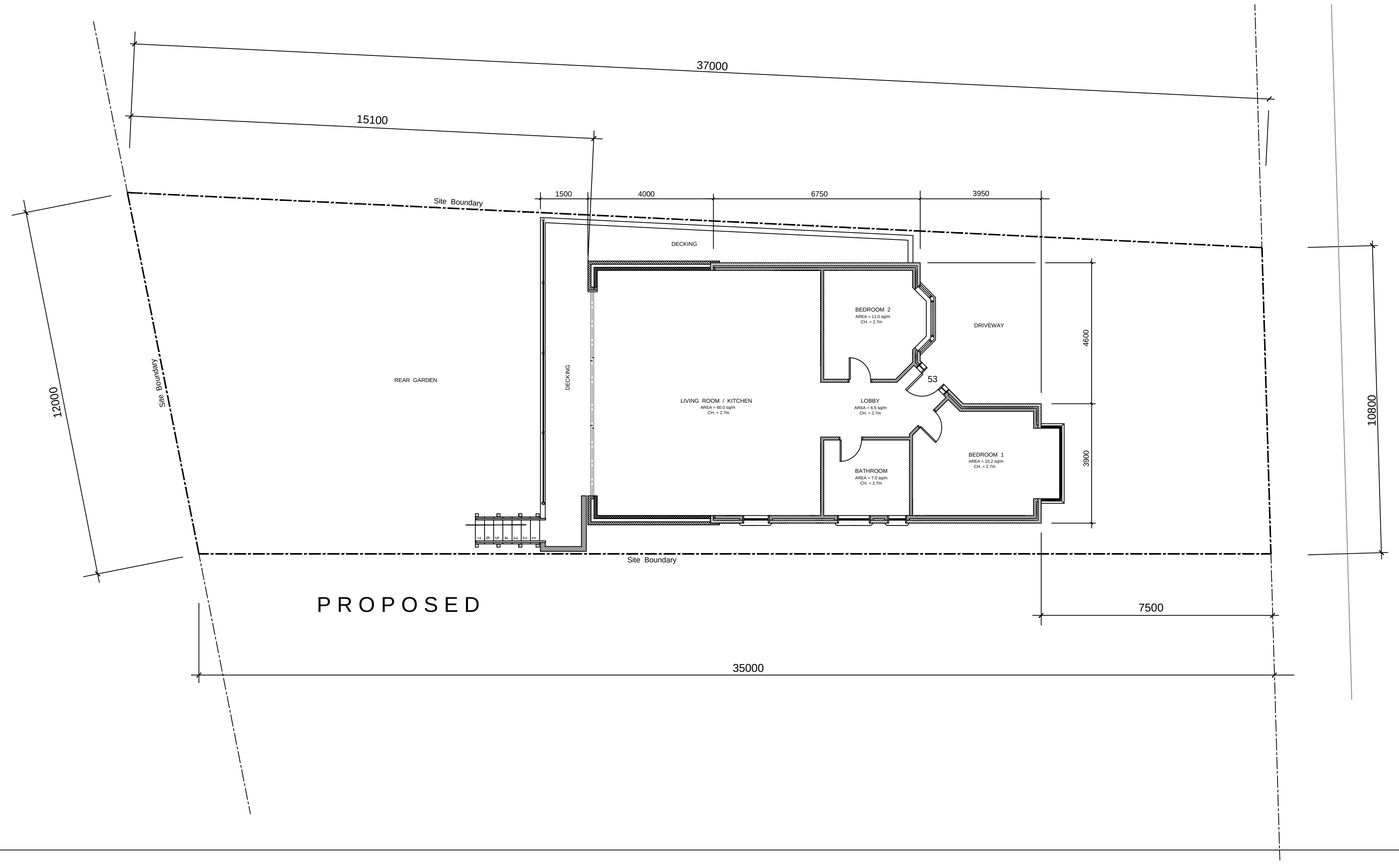

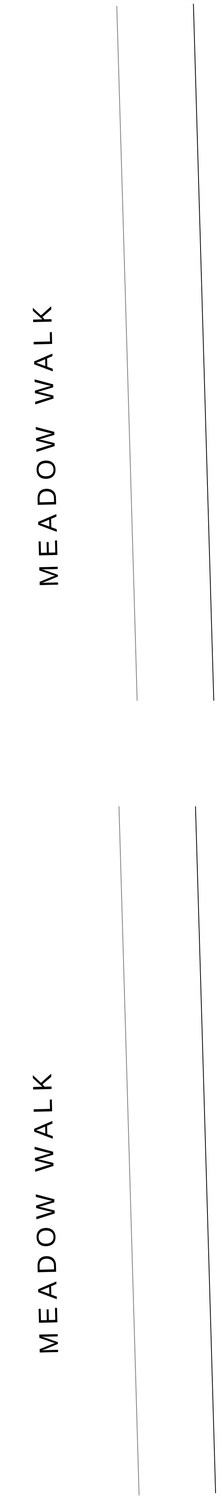

0 1 2 3 4 5

Scale in Meters

NOTES.

FOR DRAWING INDEX SEE DRG. No. P. 2101 / A / 001.

REV.	DATE	DESCRIPTION
C.	NOV. 2020	ISSUED FOR PLANNING

THE ARCHITECTURAL PARTNERSHIP
4. TOLLMEAD COTTAGE
48. ESHER GREEN
ESHER. SURREY. KT10 8AQ

PROJECT.
53. MEADOW WALK
EWELL
SURREY. KT19 0AX

CLIENT.

CLIENT. MR. PAUL GIBBS

DRAWING TITLE.
EXISTING & PROPOSED SITE PLANS

DRAWN BY. DM
DATE. OCTOBER 2020
SCALE. 1 : 50 @ A1

DRAWING No. P.2101 / A / 006 REV. C