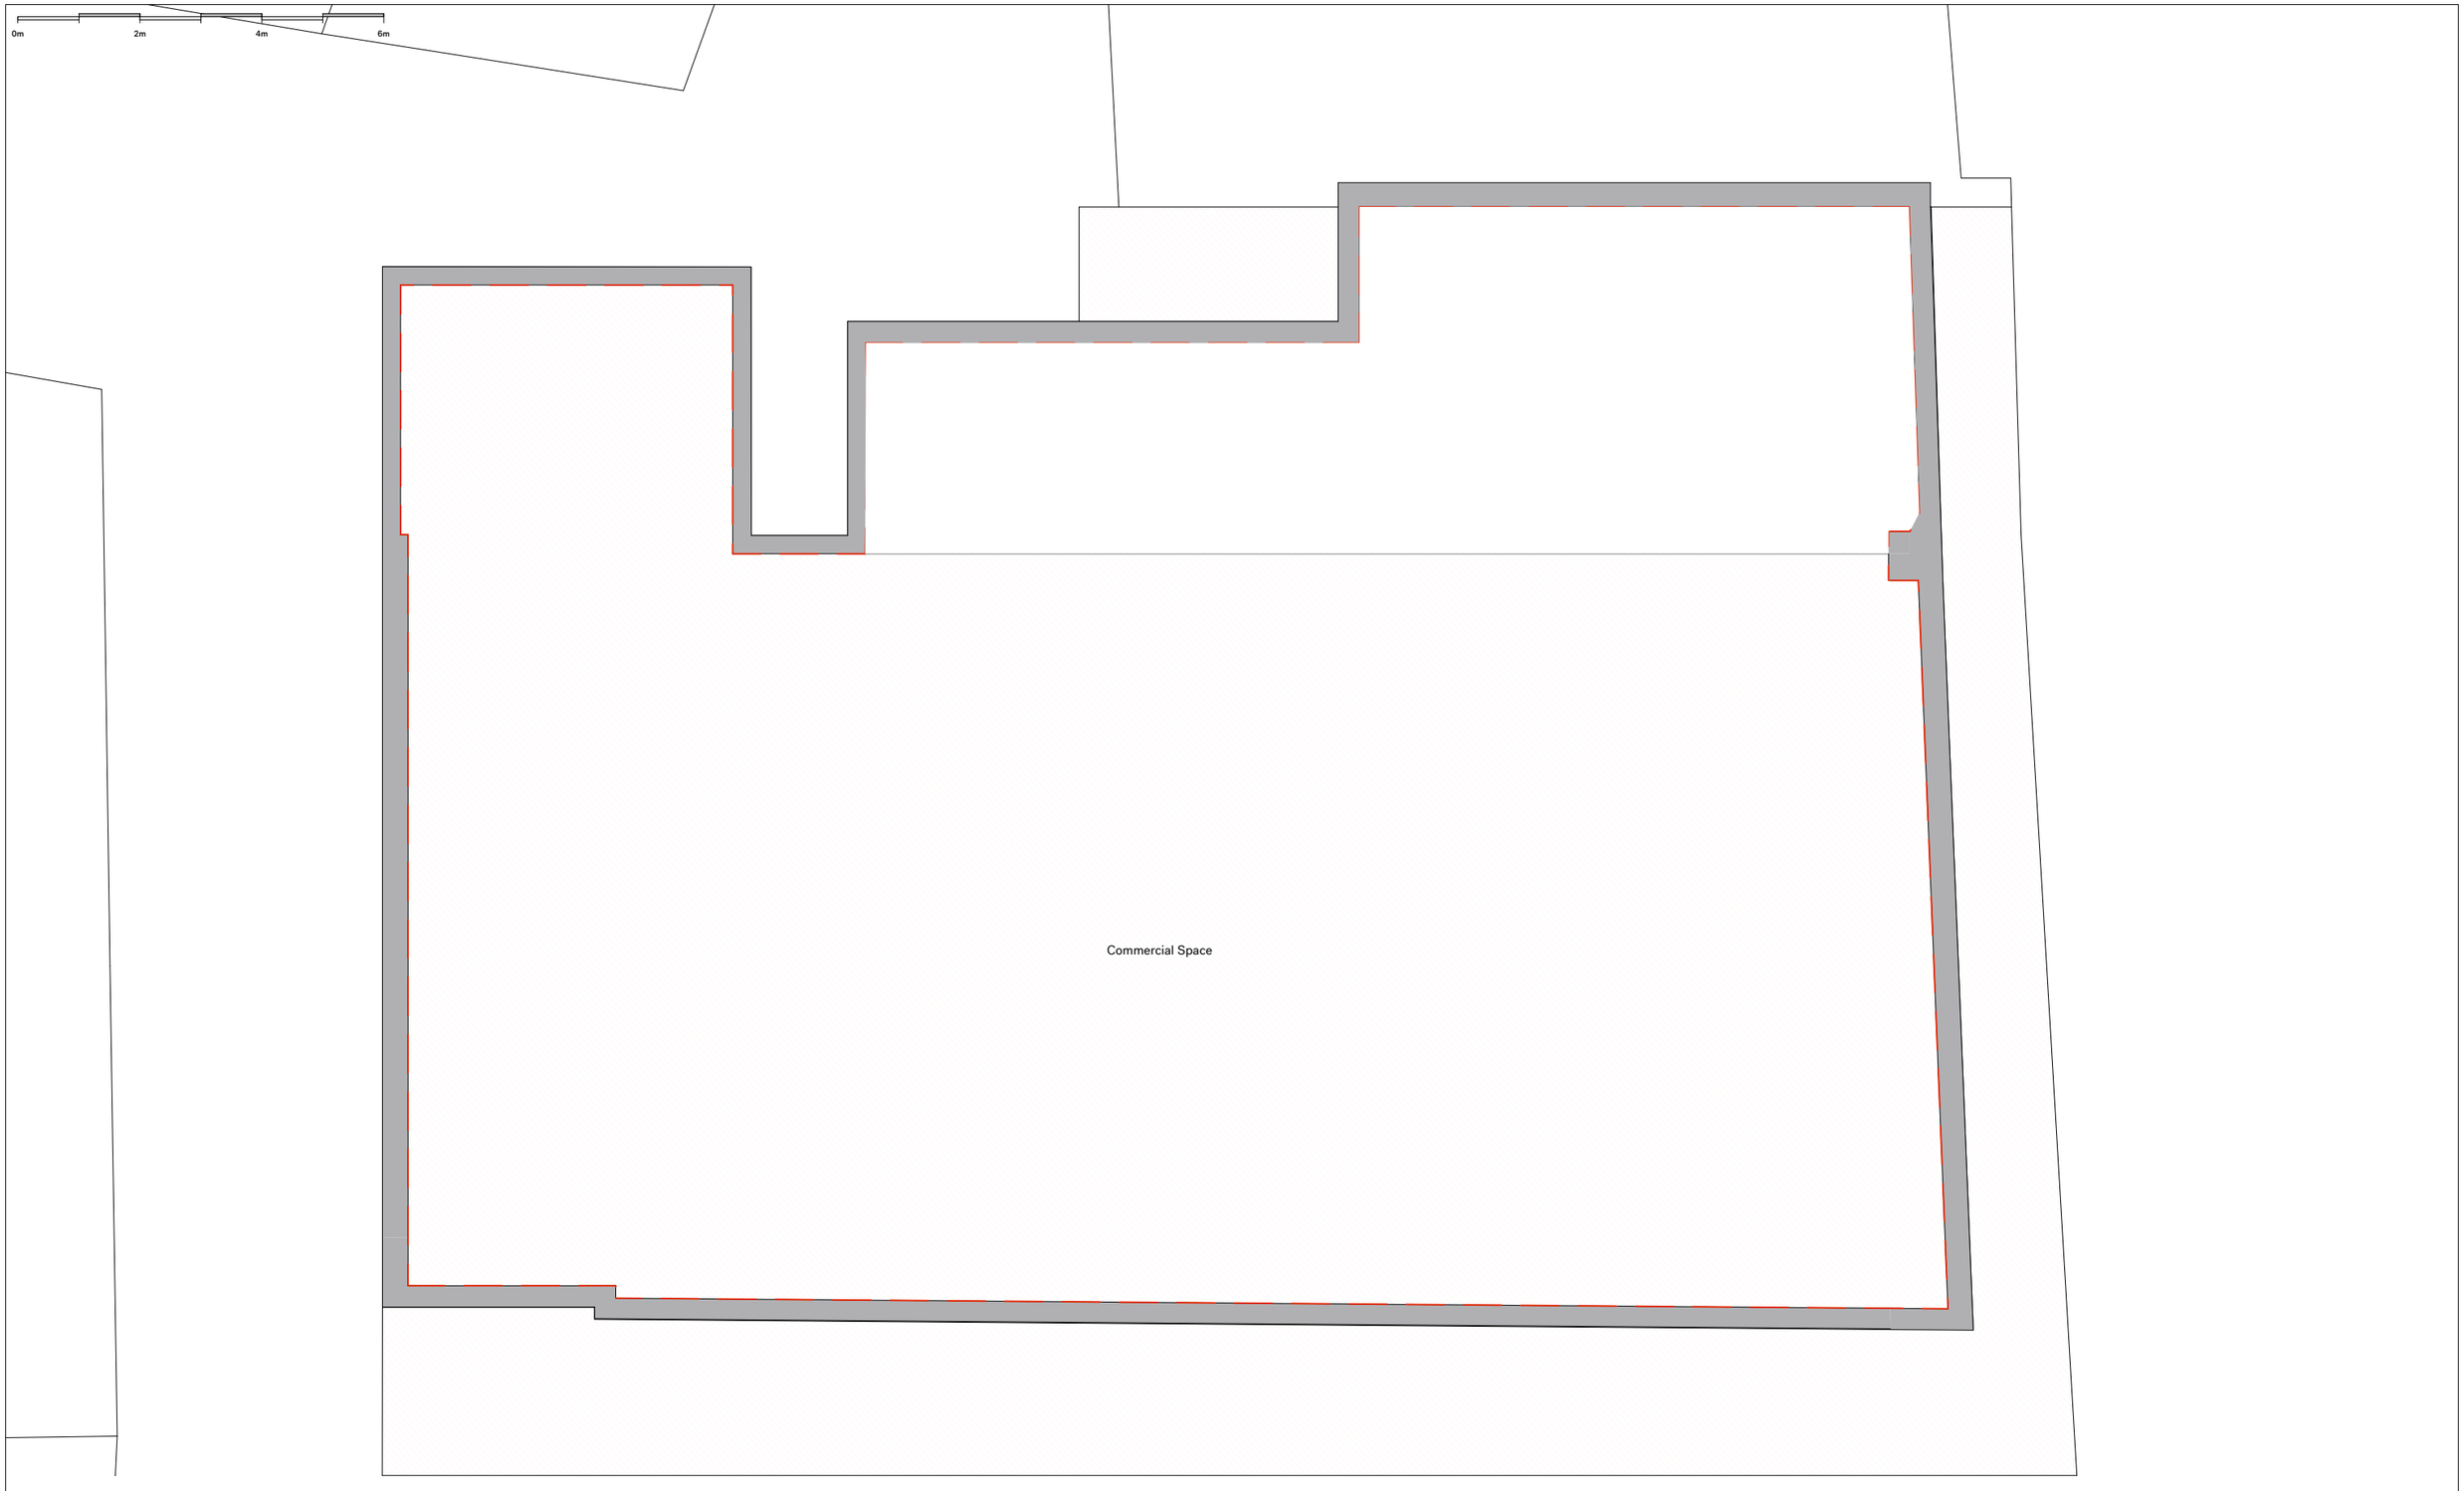

Existing First Floor Plan

Rev.	Date	Description
-	20.12.19	Submitted for Planning
A	09.11.20	Re-submitted for Planning Approval

Rev.	Date	Description

Notes:

1. All dimensions in mm.
2. This drawing to be read in conjunction with all relevant contract documents.
3. This drawing to be read in conjunction with all Engineer's and Main contractor/ Sub-Contractor drawings and documentation.
4. Do not scale from this drawing.
5. Report any errors, contradictions, and omissions to the architect as soon as possible.

Key: Extent of demolition and excavation

North

Nissen Richards

Unit 5-6 Waterhouse
8 Orsman Road
London N1 5QJ

T 020 7870 8899
info@nissenrichardsstudio.com
www.nissenrichardsstudio.com

Project: 84-94 Church Street, Blackpool, FY1 1HP, & 1-3 Abingdon Street, Blackpool, FY1 1DA

Client: Blackpool (Church Street) LLP

Title: Existing First Floor Plan

Scale: 1:50 at A1 1:100 at A3

Drawing no: A2019-PL-102A

Nissen Richards studio Limited registered in England & Wales no. 07138133