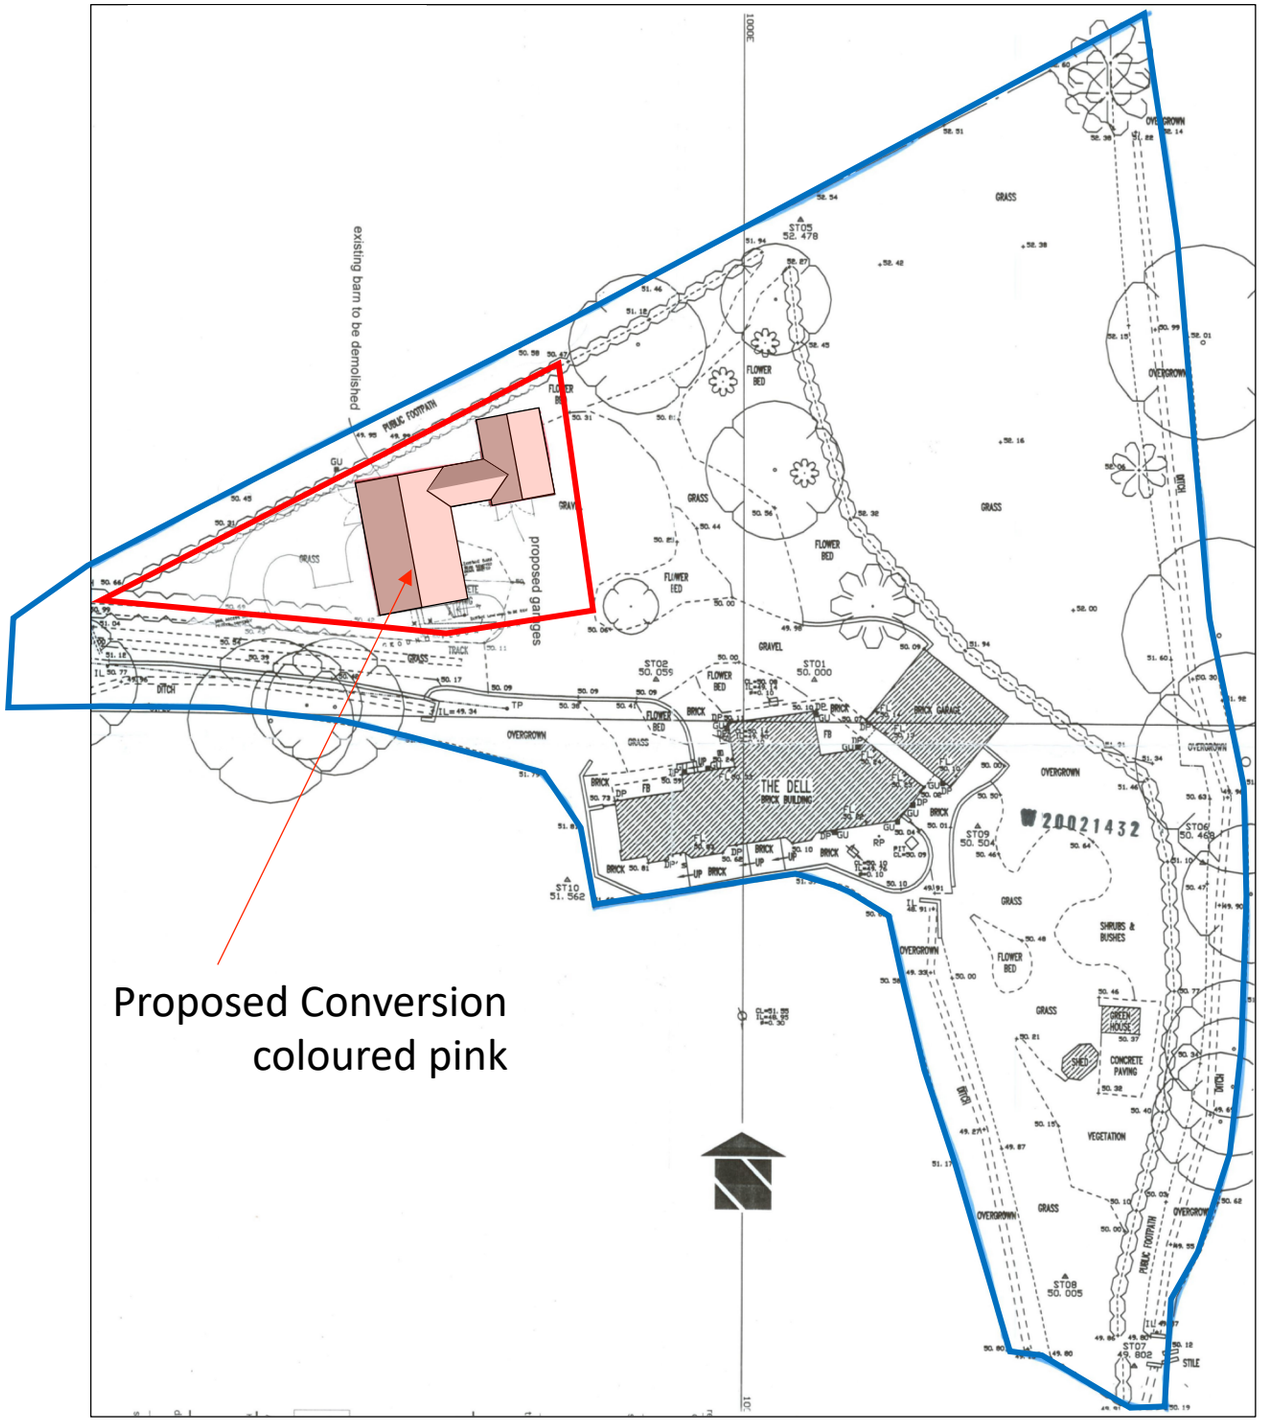

0 10 20 30 40 50

Block Plan
Scale 1 : 500 @ A3

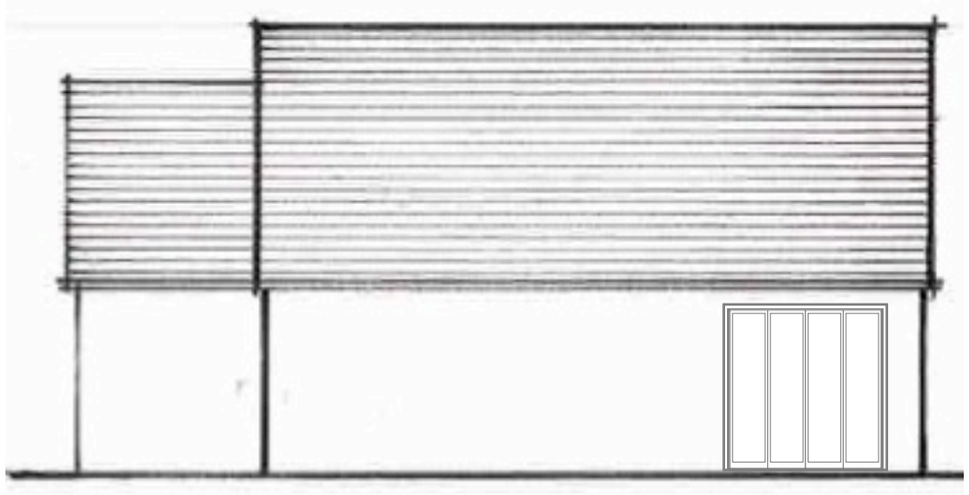

proposed west elevation

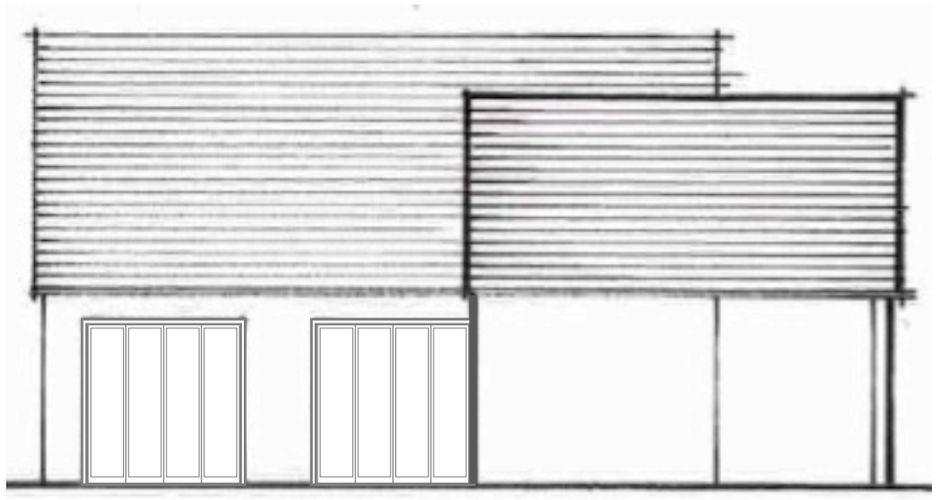

proposed east elevation

0 1 2 3 4 5 6 7 8 9 10

Rev A 14.01.21 Curtilage of proposed dwelling edged red
Rev B 21.01.21 Red & Blue lines changed to solid

Proposed Conversion of Existing Garages
to Form a Dwelling For Dependent Relative
The Dell
Green Lane
Little Shrewley
Warwick
CV35 7HJ

for Mr. & Mrs. P P Manning

Scale 1 : 100 @ A3
Date : Nov 2020. Drg. No. 1120/04B