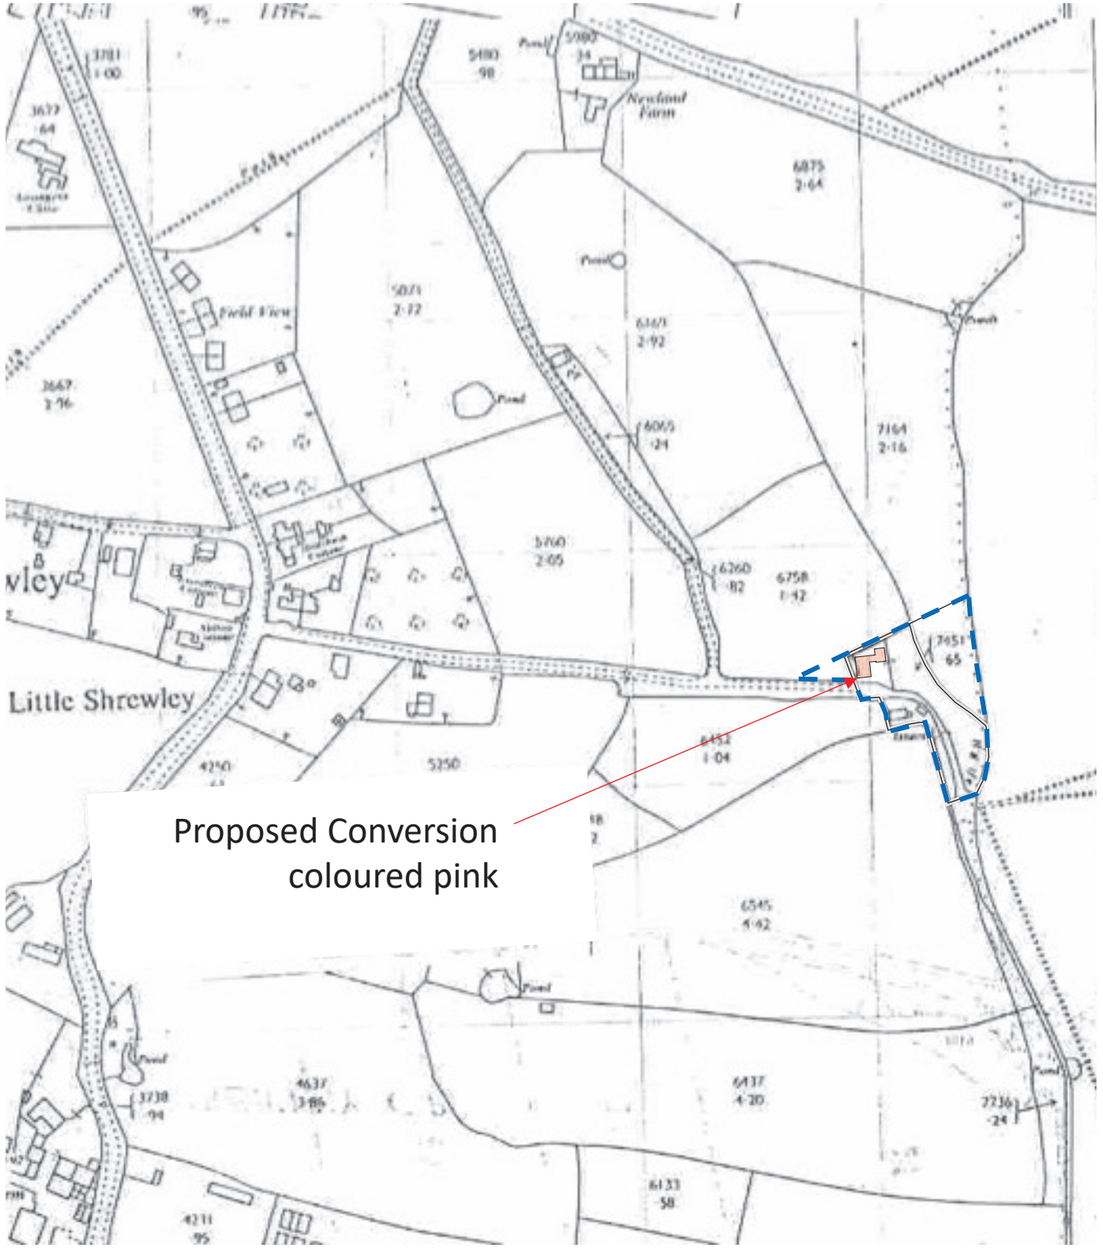

0 50 100 150 200 250

Location Plan
Scale 1 : 2500 @ A3

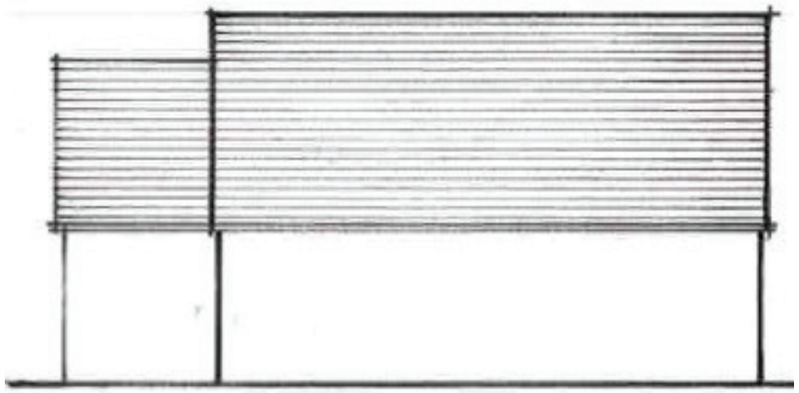

existing west elevation

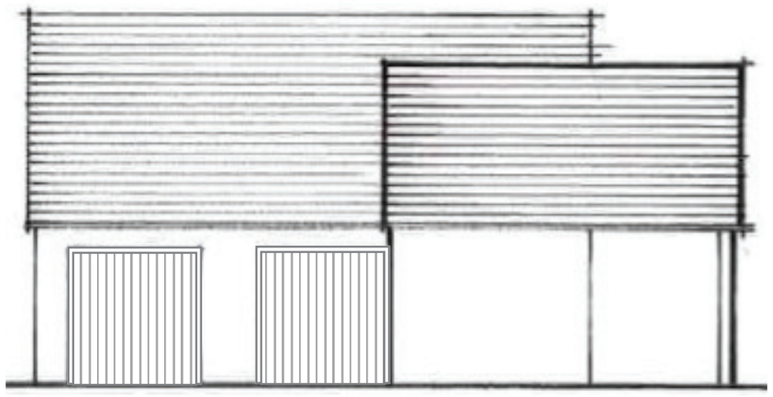

existing east elevation

0 1 2 3 4 5 6 7 8 9 10

Proposed Conversion of Existing Garages
to Form a Dwelling For Dependent Relative
The Dell
Green Lane
Little Shrewley
Warwick
CV35 7HJ

for Mr. & Mrs. P P Manning

Scale 1 : 1000 @ A3
Date : Nov 2020. Drg. No. 1120/03