Site Address: Saddlestones, School Lane, Pyecombe, BN45 7FQ
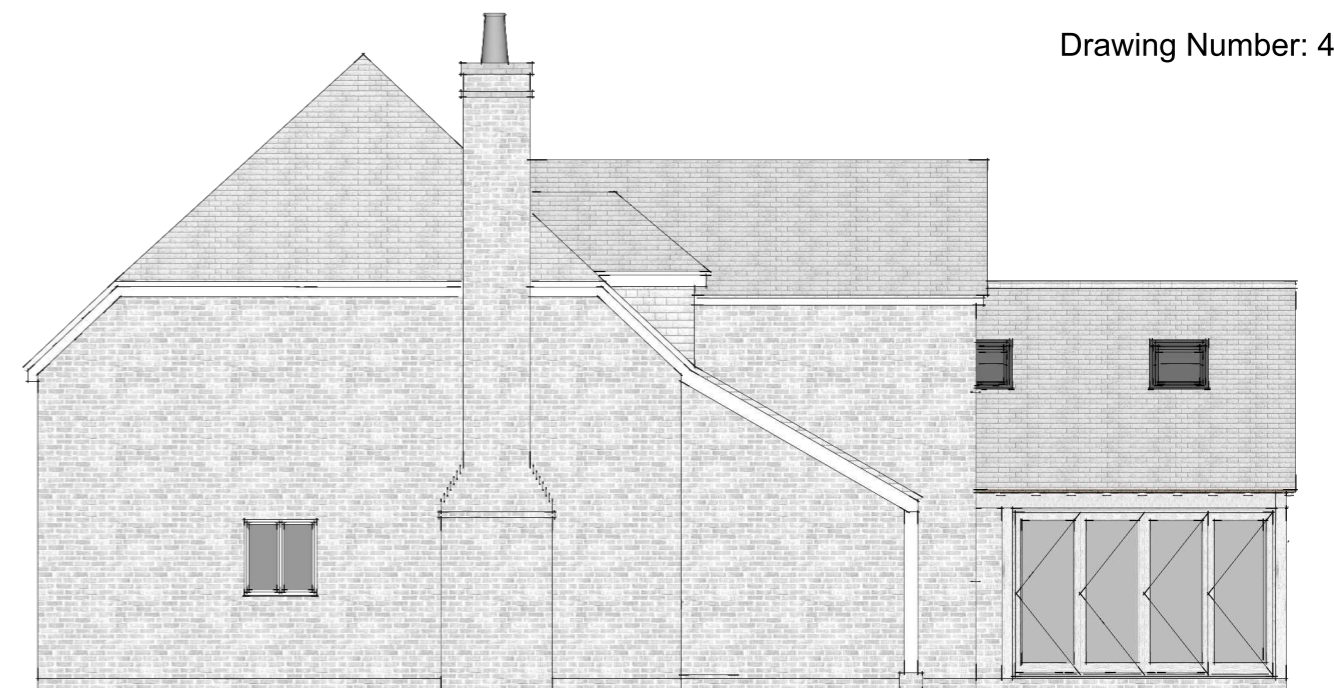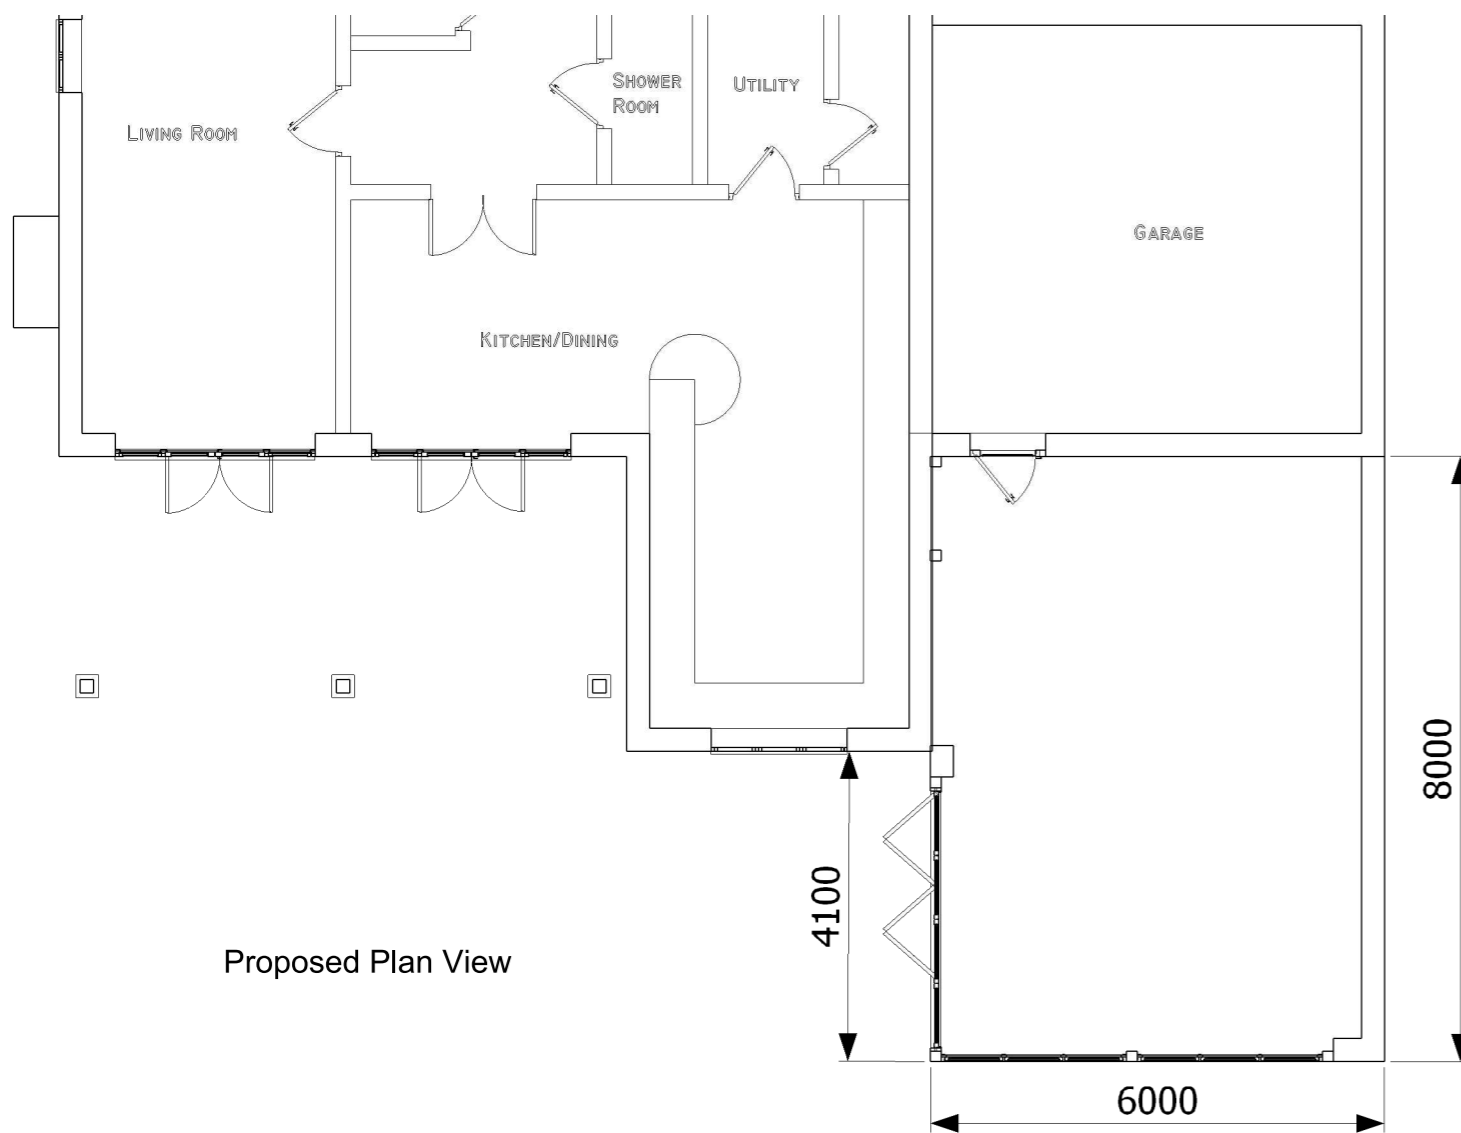
Proposed South Elevation

Proposed West Elevation

Proposed Plan View

Living Room

Shower Room

Utility

Garage

Kitchen/Dining

8000

4100

6000

Proposed East Elevation

0m   5m

Mr Mills
Oak Framed Garden Room- Scale: 1:100 - Date: 23/12/2020