This document and its contents are copyright of Andrew Black Design. All rights reserved. Any redistribution or reproduction of part or all of the contents in any form is strictly prohibited. You may not, except with our express written permission, distribute or copy this document or any of its contents.

DO NOT SCALE FROM DRAWING

SCALE 1:100

0 1 2 3 5m

1 Existing South Elevation
1:100 @ A3

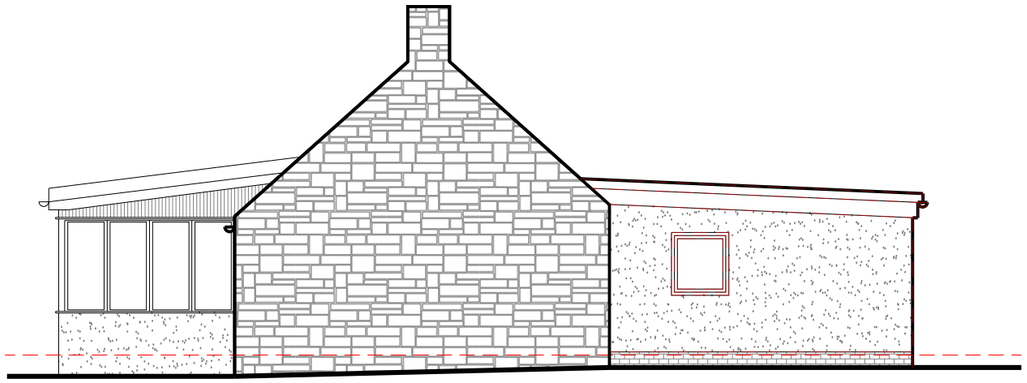

2 Existing East Elevation
1:100 @ A3

3 Existing North Elevation
1:100 @ A3

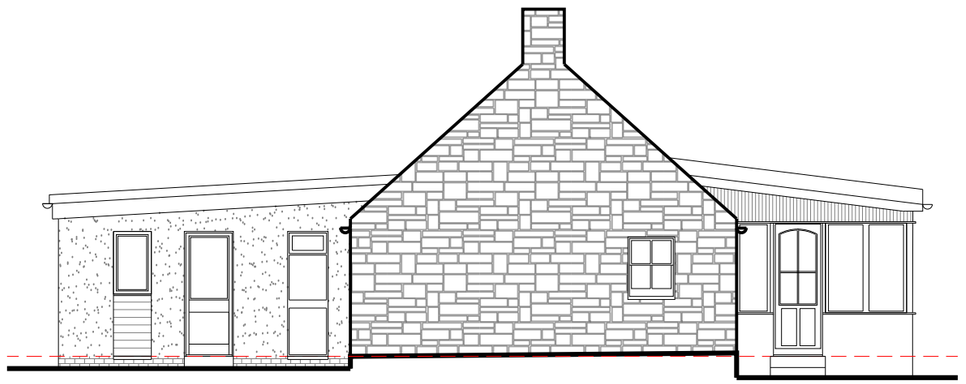

4 Existing West Elevation
1:100 @ A3

Andrew Black Design
Architecture + Interior Design

Client: A.Degabriele

DWG. NO. EX-28

Project:
Extension and Alterations
Woodend Cottage
Gauldry, DD6 8RW

Title:
Existing Elevations

1:100@A3

Job No:	796
Date:	February 2021
Purpose:	Planning
Drawn by:	ML

27 Tay Street Lane, Dundee, DD1 4EF
t: 01382 220874
mail@andrewblackdesign.com