Proposal subject to planning approval.

Drawings for planning purposes only, all dimensions to be checked and verified by the contractor prior to work commencing on site.
Contractor to ensure all materials are to Local Authority approval and to take into account everything necessary for the proper execution of the works.

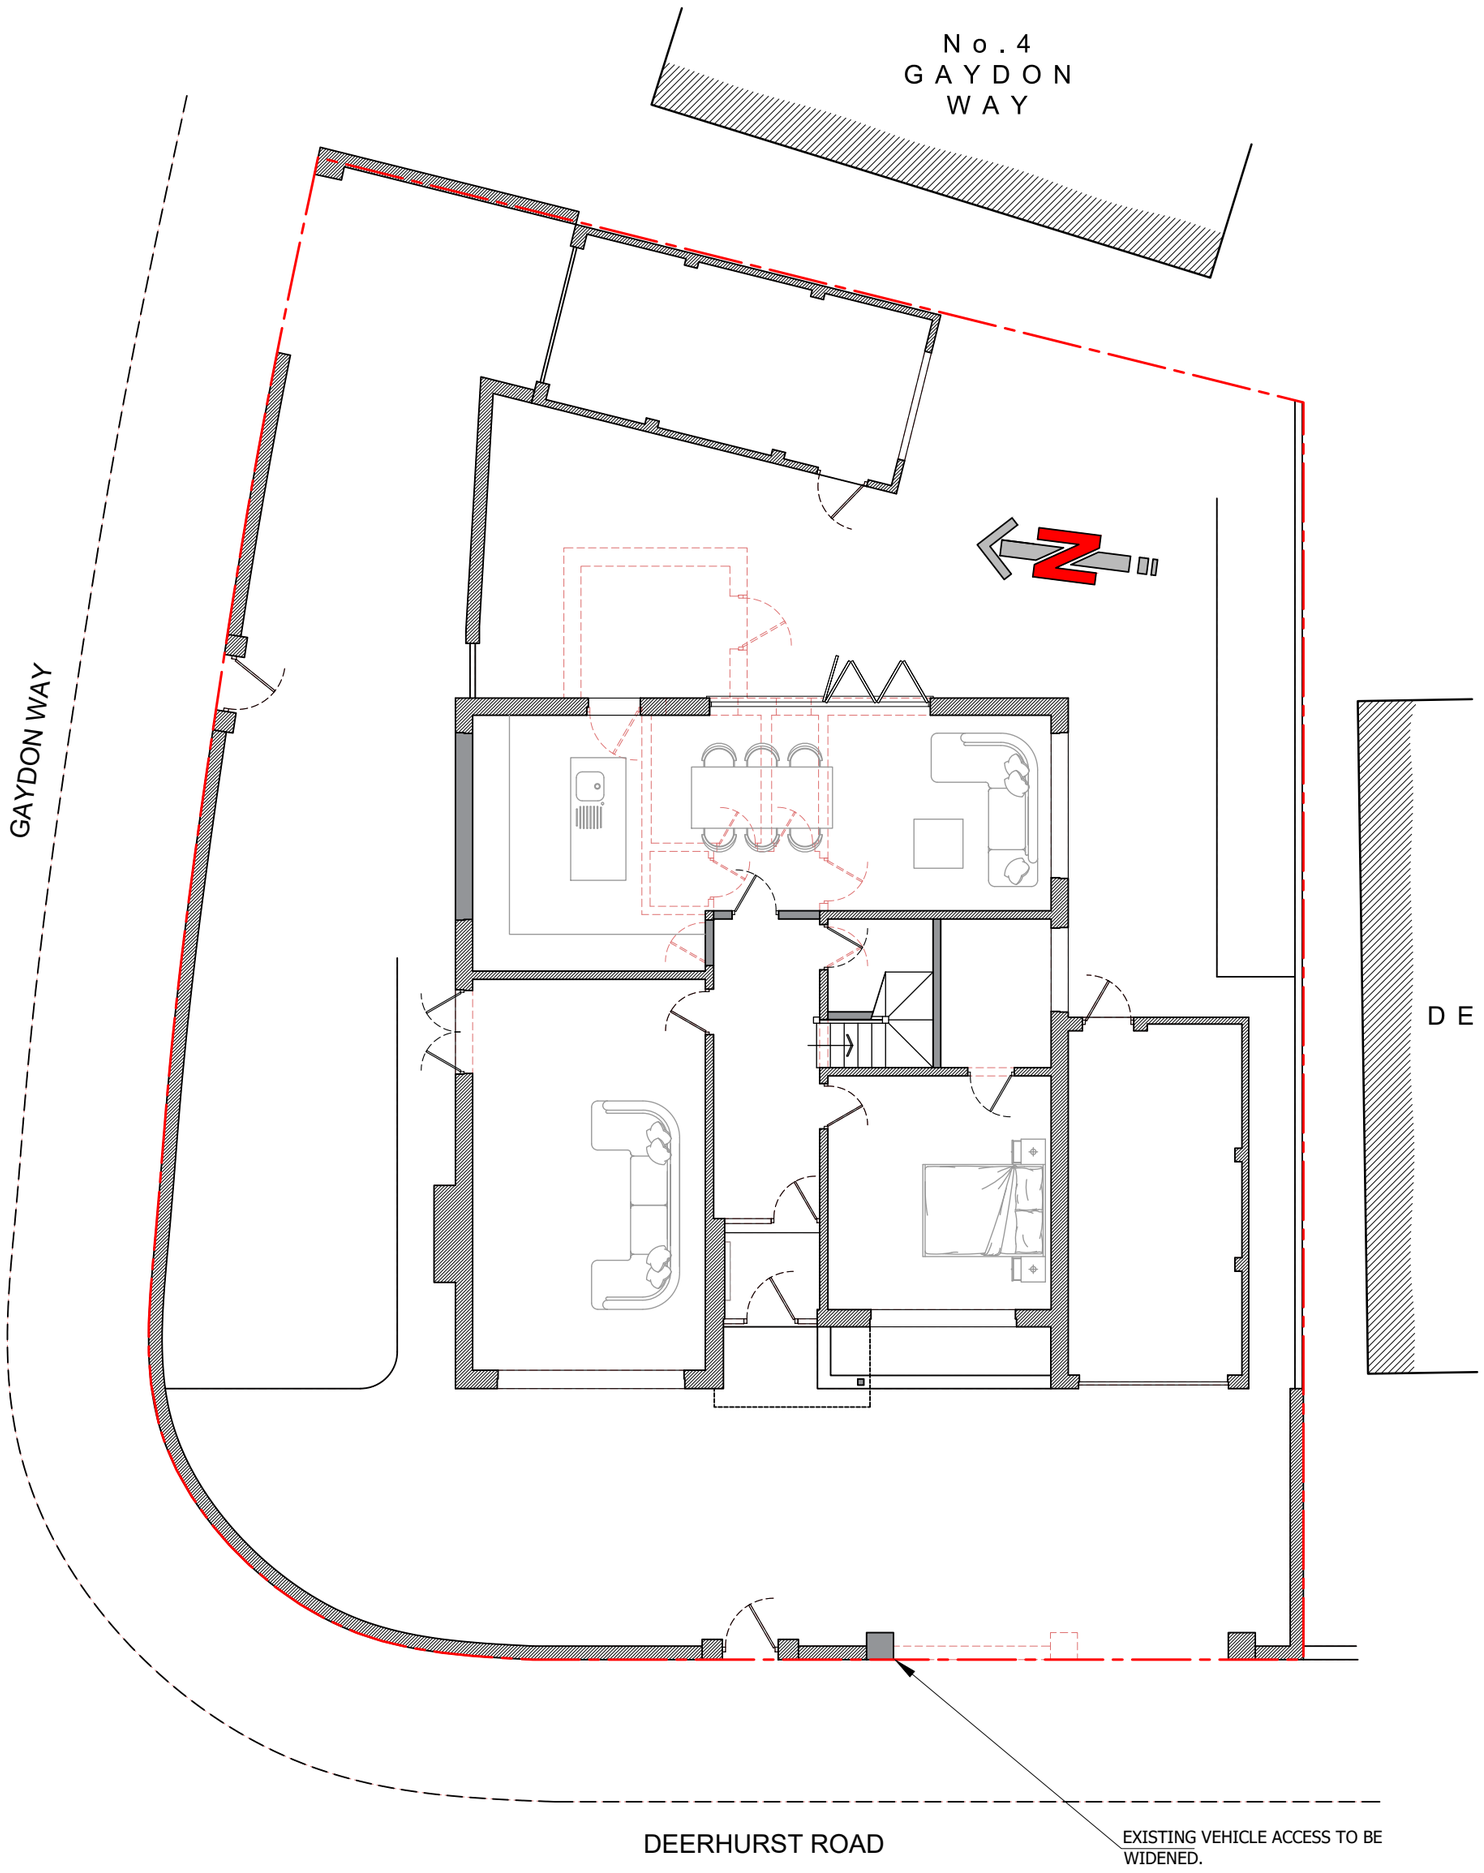

PROPOSED SITE PLAN
1:100

Abbott - Hull Associates

1:50 0m 1m 2m 3m 4m 5m
1:100 0m 1m 2m 3m 4m 5m 6m 7m 8m 9m 10m

PROJECT
48 DEERHURST ROAD,
THORNTON-CLEVELEYS,
FY5 3HG

DRAWING
PROPOSED SITE PLAN

DRAWING NO.	REV.	DRAWN
20156_11S	_	J. A-H
DATE	**SCALE**	
05/02/2021	1:100	@A2

W abbotthull.co.uk **T** 01253 846420
E info@abbotthull.co.uk **M** 07725 005247