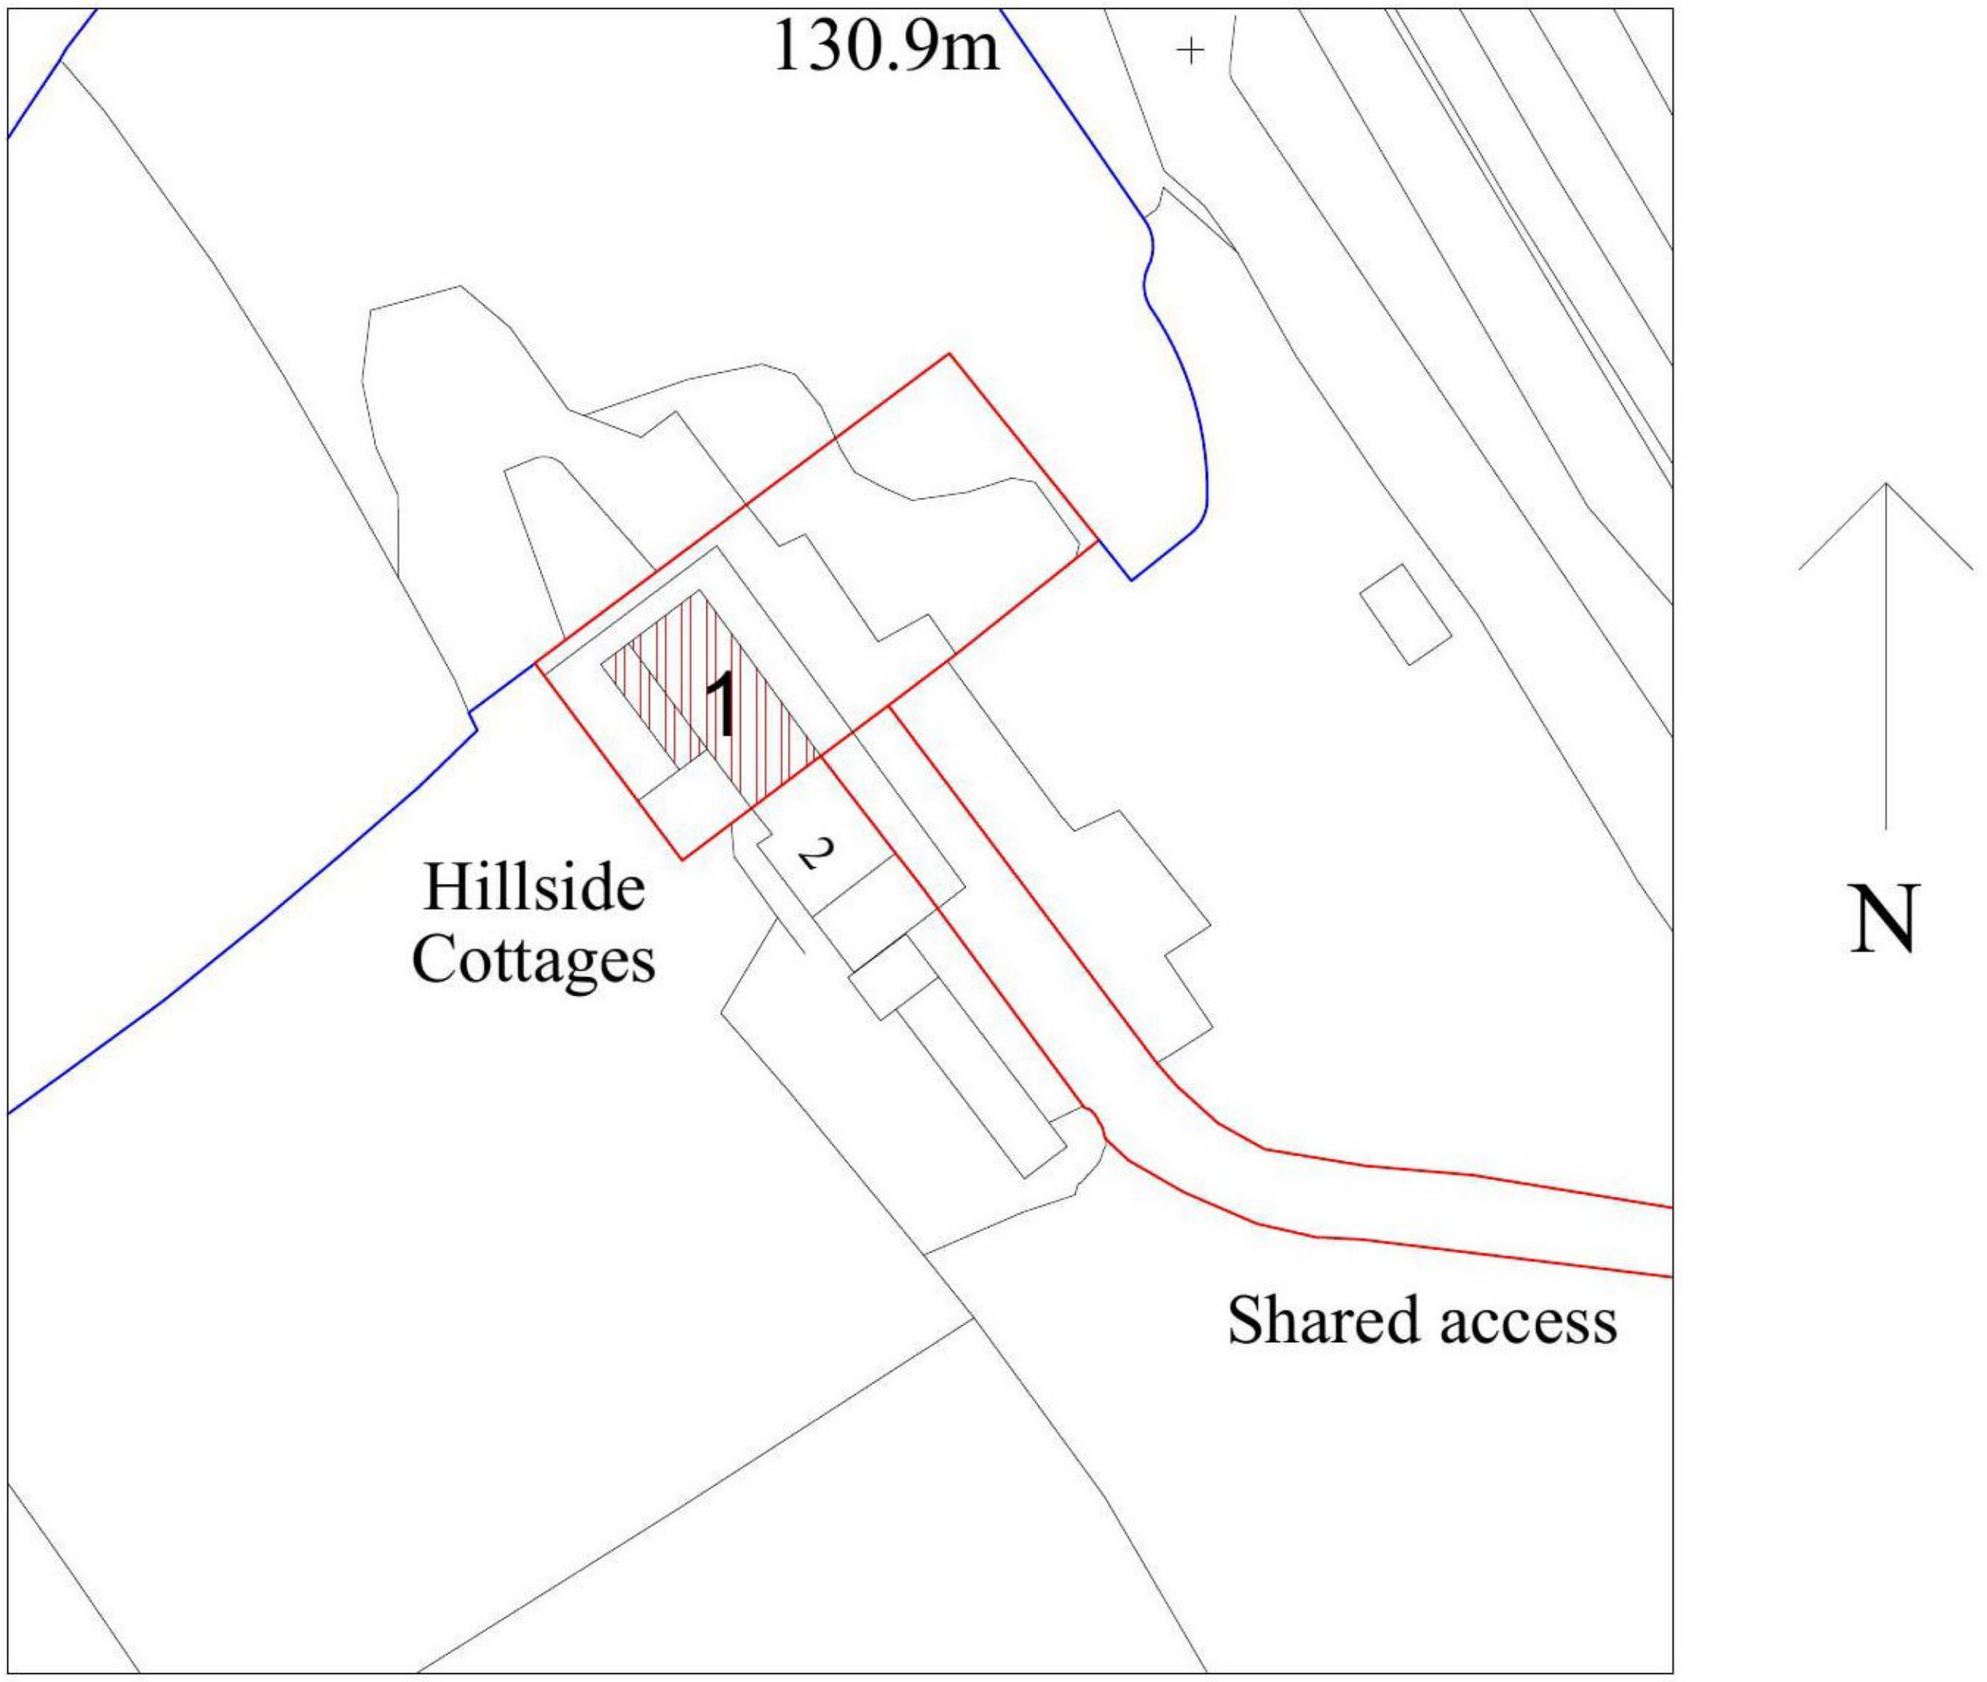

SITE PLAN 1 : 500

JOB TITLE	PROPOSED EXTENSIONS and ALTERATIONS to 1 HILLSIDE COTTAGES, CHAPEL HILL, BREA, CAMBORNE TR14 9AU	
CLIENT	MR. P. CORRIN 1 HILLSIDE COTTAGES, CHAPEL HILL, BREA, CAMBORNE TR14 9AU	
SCALE	1:500	PAPER SIZE A3 (420 x 297)
DATE	JANUARY 2021	
DRAWING NO.	PC12021SP	
CORRIN DESIGN & CONSTRUCTION LTD	1 HILLSIDE COTTAGES, BREA, CAMBORNE CORNWALL TR14 9AU [redacted]	