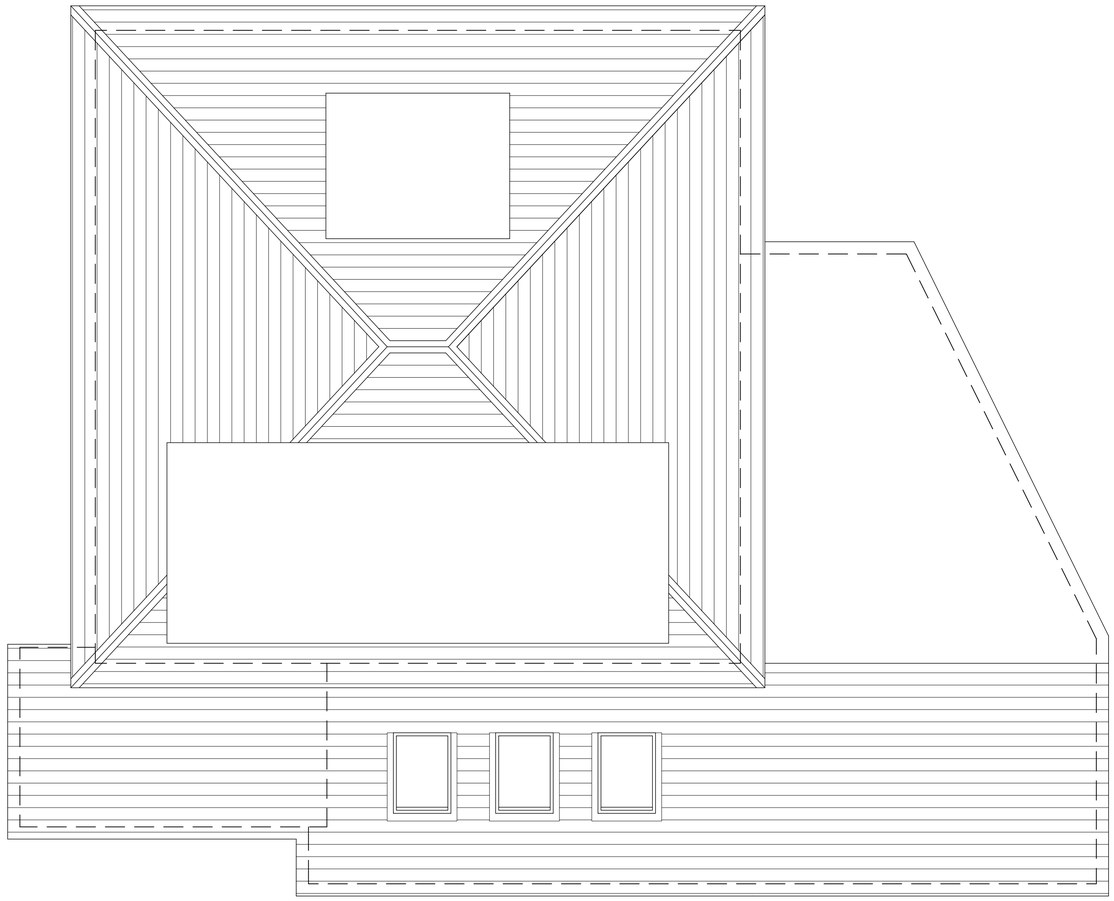

PROPOSED ROOF PLAN 1:50

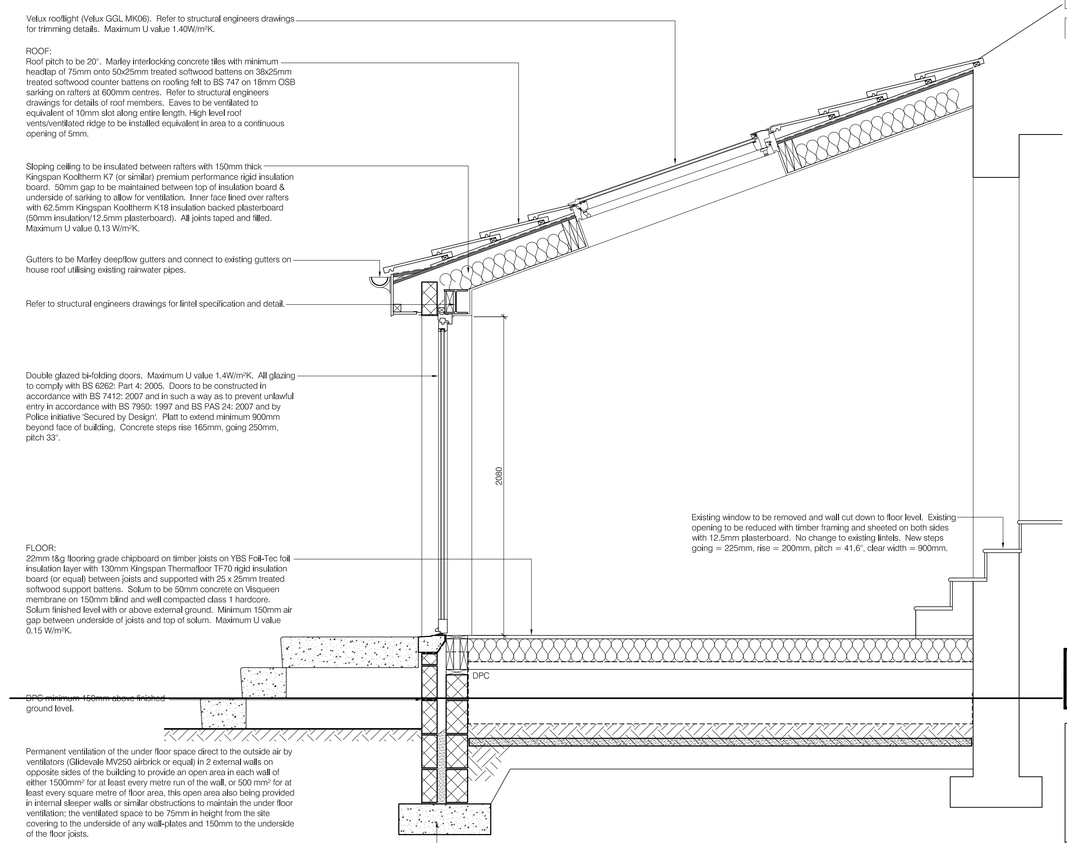

PROPOSED SECTION A-A 1:20

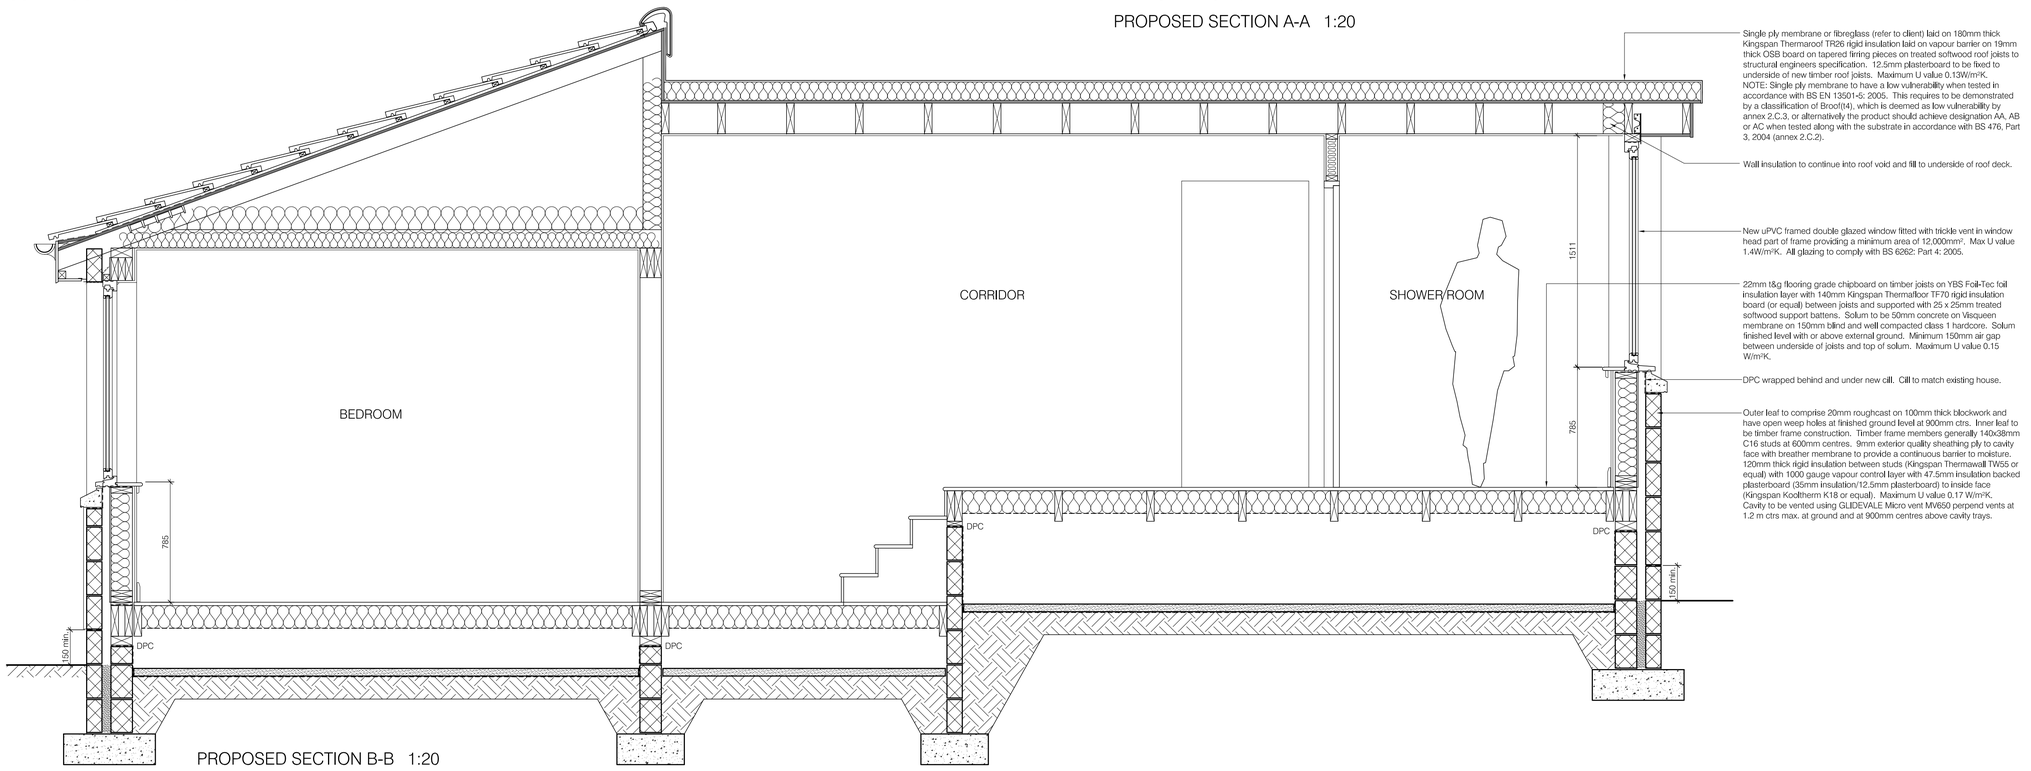

PROPOSED SECTION B-B 1:20

All drawings to be read in conjunction with relevant structural drawings, specifications etc. Contractor to notify Alcon Design of any discrepancies between drawings and/or specifications. All dimensions are in millimeters unless noted otherwise. Do not scale from this drawing, only figured dimensions are to be used. This drawing has been produced for the client and project as detailed below and is not intended for use by any other person or for any other reason. No unauthorised copying.
© 2018 Alcon Design.

Rev	Description	Date

NOTE:
TO BE READ IN CONJUNCTION WITH STRUCTURAL ENGINEERS DRAWINGS.

It is the responsibility of the contractor to notify building control within seven days of the date on which works will commence. He must also notify building control when any drain has been laid and is ready for inspection or test (unless this work is covered by a certificate of construction).

It is the responsibility of the applicant/owner or their contractor to advise the council when works have been completed in accordance with the approved plans and it is also the owners responsibility to submit a certificate of completion to that effect.

NOTE:
Position and quantity of electrical services (sockets, light fittings & switch gear etc.) indicated on this drawing is the minimum required by clause 4.6.4 of the Technical Standards. The exact location and specification of these items should be agreed between client and contractor prior to installation.

THIS IS A TRUE COPY OF THE PLAN REFERRED TO IN THE APPLICATION.
Dated . . . . . 7 March 2019
Signature . . . . . Alistair Connell

ALCON DESIGN
Architectural Design & Technology
30 Ellisland • East Kilbride • Glasgow • G74 3SF
Tel: 01355 521124 Mob: 07791 062777
info@alcondesign.com www.alcondesign.com

BUILDING WARRANT

Client
Mr & Mrs Ramsay

Project Title
Proposed Alterations & Extension to House at
16 Parklee Drive, Carmunock
Glasgow, G76 9AS

Drawing Title
Proposed Roof Plan
Proposed Section A-A & B-B

Scale	Date
1:50, 1:20	10.08.18

Job No.	Drawing No.	Rev.
474	003	