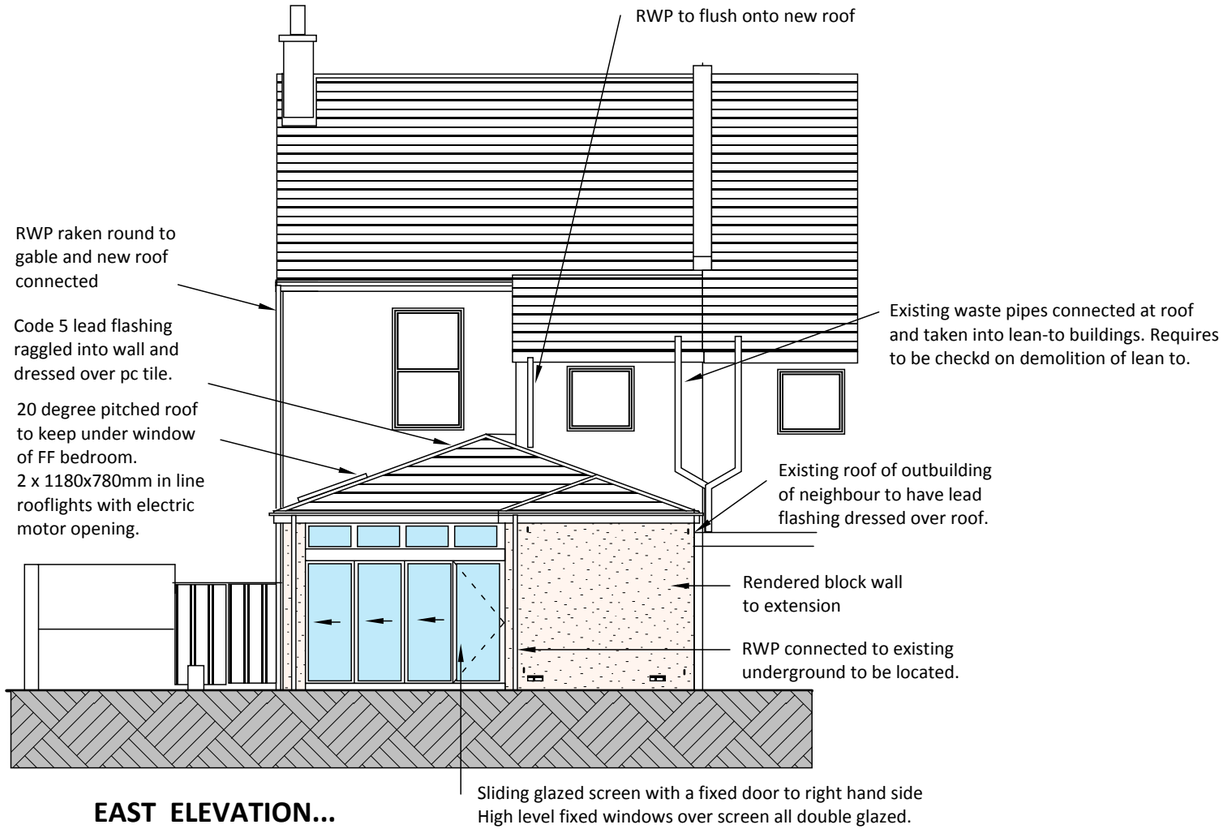

EAST ELEVATION...

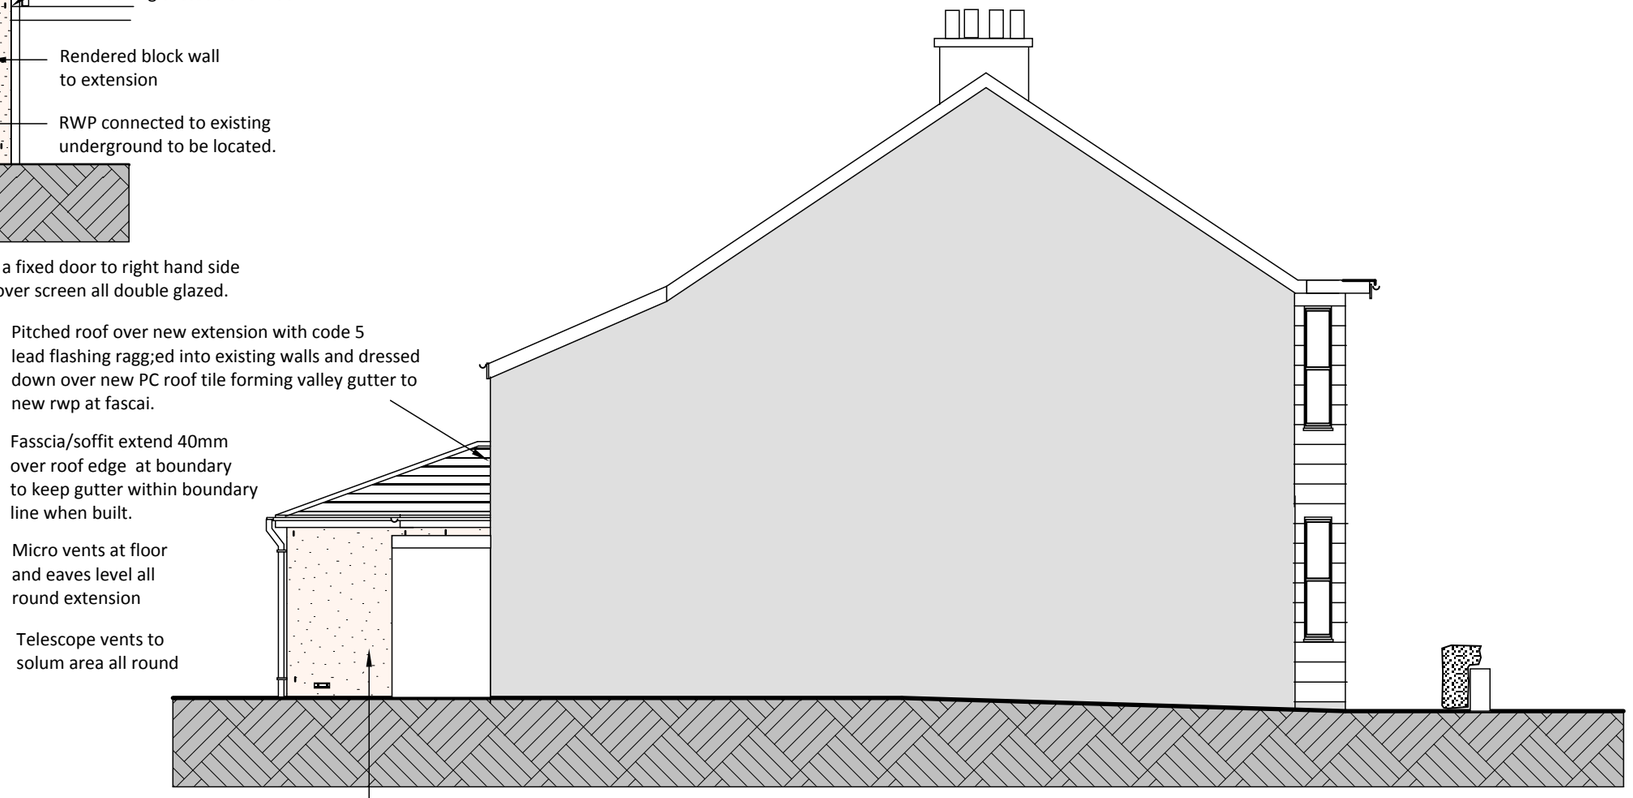

NORTH ELEVATION...

Scale 1:100

0 2 4m

Client: Mr Mohammad Sohail	Address: 54 Barfillan Drive, Glasgow		
Project: Kitchen/family room extension		Dwg: A1468.20.09	
Title: Elevations ... proposed	Date: 20.01.21	Scale: 1:100	

KEITH EDWARDS ARCHITECT
2 CALEDON STREET, GLASGOW
G12 9DX tel : 0141 341 0694