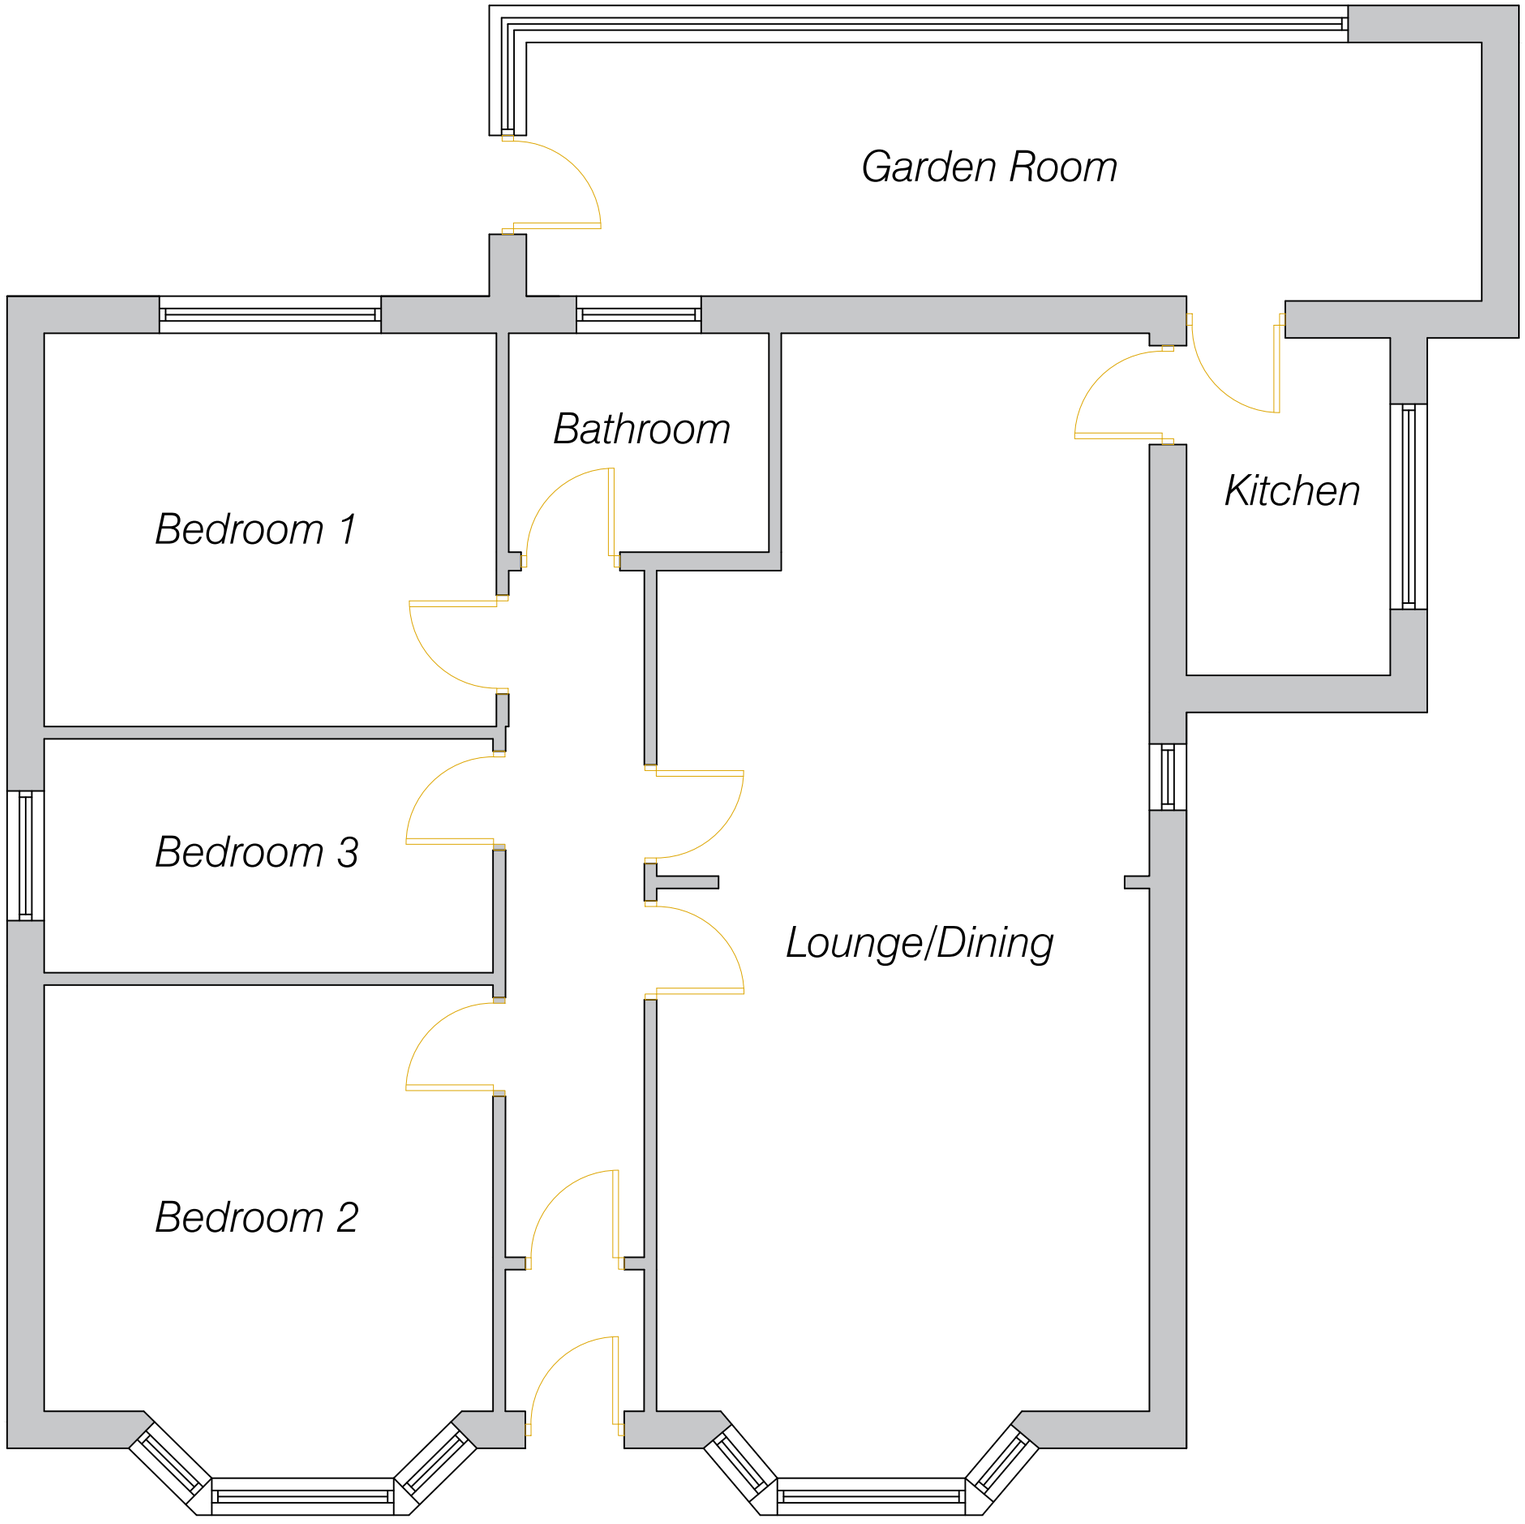

EXISTING GROUND FLOOR PLAN
SCALE 1:100

NOTES

1. ALL DIMENSIONS IN MILLIMETRES UNLESS NOTED OTHERWISE.

Right Property Design
Transforming your surroundings

CAD Planning Drawings
Planning Management
Structural Calculations

01246 468185

info@rightpropertydesign.co.uk

www.rightpropertydesign.co.uk

project:

37 BUSHEY WOOD ROAD
S17 3QA

drg. title

EXISTING GROUND FLOOR PLAN LAYOUT

drg. status
- ☐ consultation issue
- ☐ comment issue
- ☐ construction issue
- ☐ measurement issue
- ☐ tender issue
- ☐ as-built issue

scale:	drawn by:	approved by:
Var.	OBS	-

date:	checked by:
FEB-2021	-

drg. no	rev
001	*

original drawing size A3

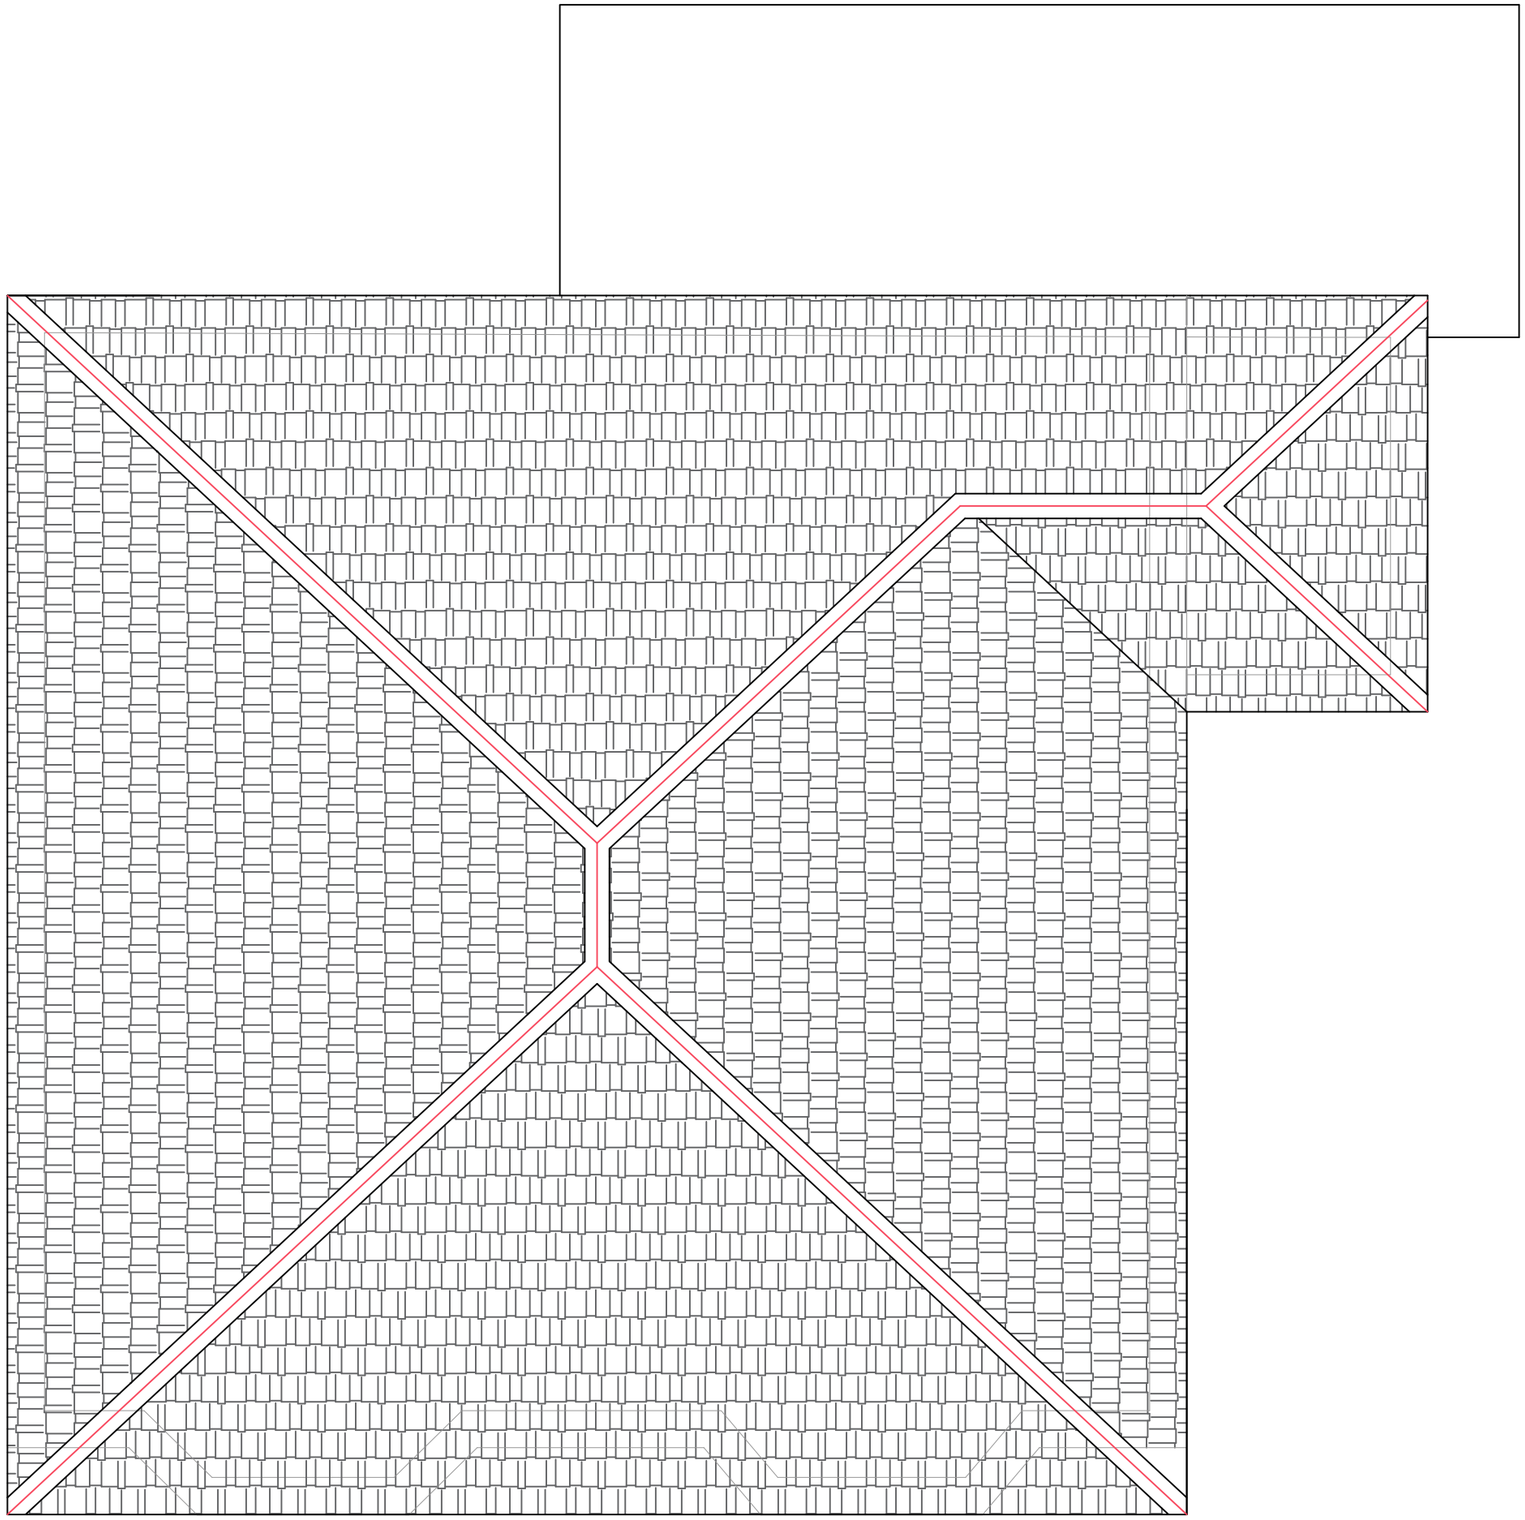

EXISTING ROOF PLAN
SCALE 1:100

NOTES

1. ALL DIMENSIONS IN MILLIMETRES UNLESS NOTED OTHERWISE.

Right Property Design
Transforming your surroundings

CAD Planning Drawings
Planning Management
Structural Calculations

01246 468185

info@rightpropertydesign.co.uk

www.rightpropertydesign.co.uk

project:

37 BUSHEY WOOD ROAD
S17 3QA

drg. title

EXISTING ROOF PLAN LAYOUT

drg. status
- ☐ consultation issue
- ☐ comment issue
- ☐ construction issue
- ☐ measurement issue
- ☐ tender issue
- ☐ as-built issue

scale:	drawn by:	approved by:
Var.	OBS	-

date:	checked by:
FEB-2021	-

drg. no	rev
002	*

original drawing size A3

NOTES

1. ALL DIMENSIONS IN MILLIMETRES UNLESS NOTED OTHERWISE.

EXISTING FRONT ELEVATION
SCALE 1:100

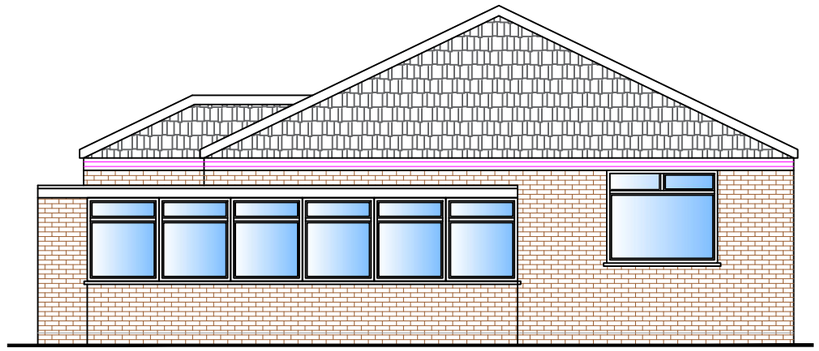

EXISTING REAR ELEVATION
SCALE 1:100

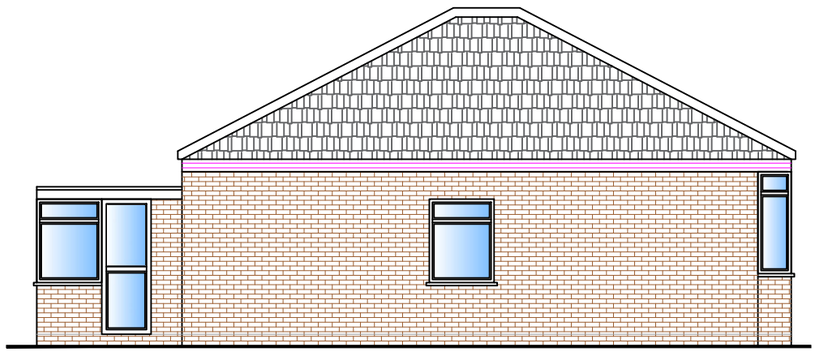

EXISTING ELEVATION SIDE A
SCALE 1:100

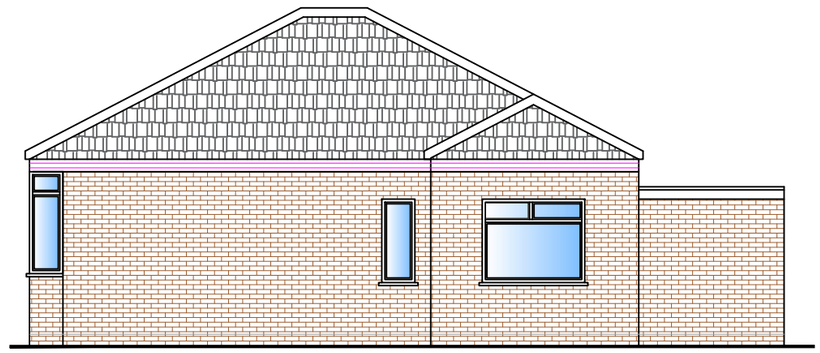

EXISTING ELEVATION SIDE B
SCALE 1:100

Right Property Design
Transforming your surroundings

CAD Planning Drawings
Planning Management
Structural Calculations

01246 468185

info@rightpropertydesign.co.uk

www.rightpropertydesign.co.uk

project:

37 BUSHEY WOOD ROAD
S17 3QA

drg. title

EXISTING ELEVATIONS
LAYOUT

drg. status ☐ consultation issue ☐ measurement issue ☐ comment issue ☐ tender issue ☐ construction issue ☐ as-built issue

scale:	drawn by:	approved by:
Var.	OBS	–

date:	checked by:
FEB-2021	–

drg. no	rev
003	*

original drawing size A3

NOTES

1. ALL DIMENSIONS IN MILLIMETRES UNLESS NOTED OTHERWISE.

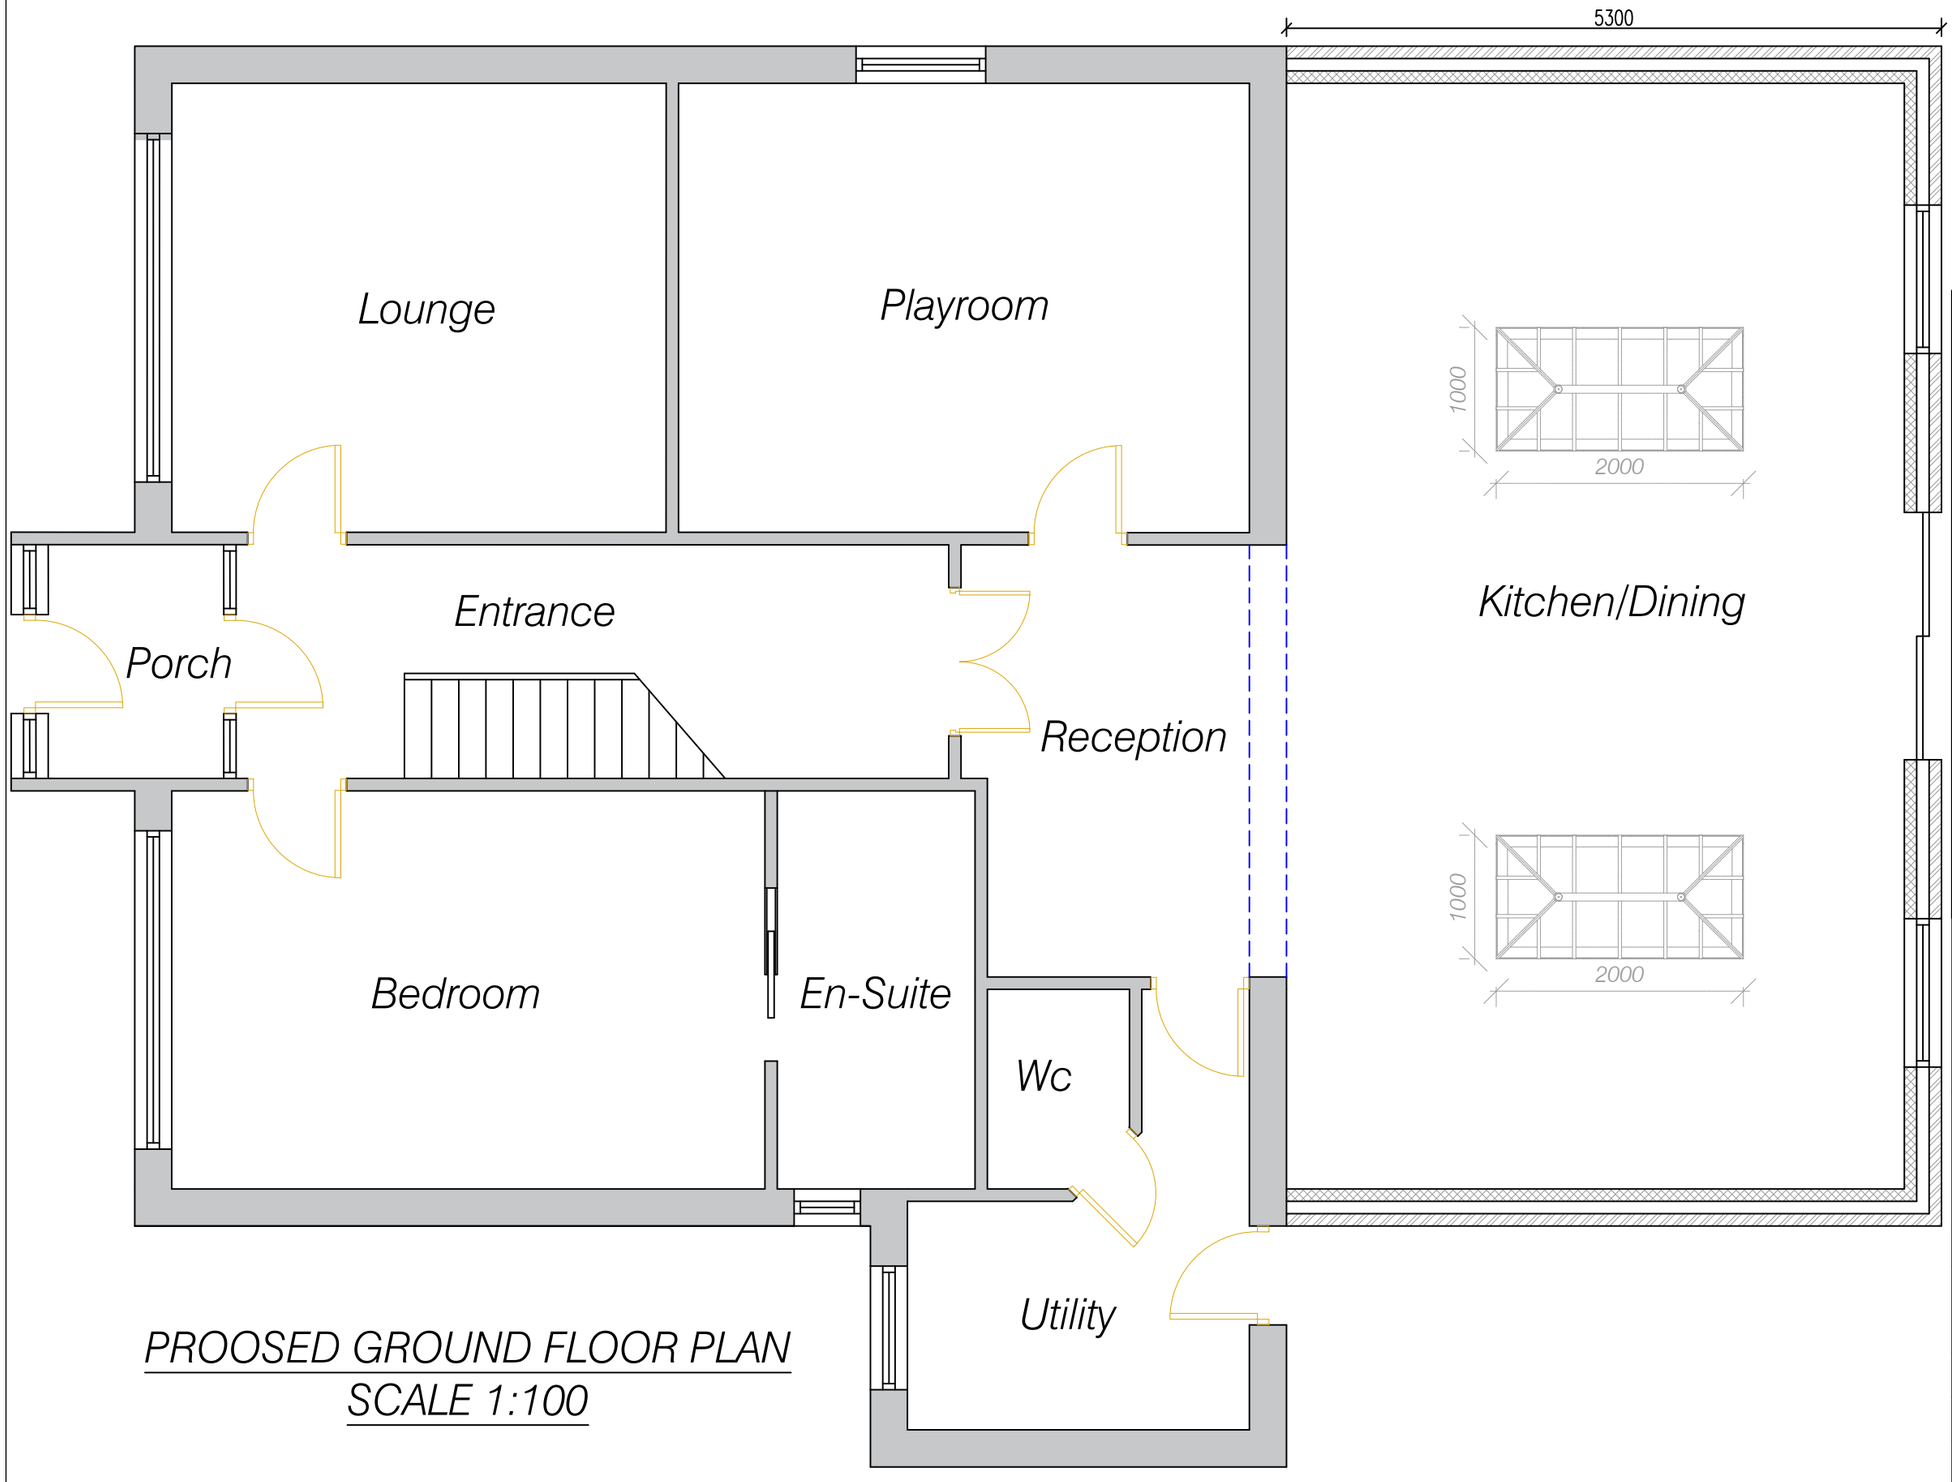

PROOSED GROUND FLOOR PLAN
SCALE 1:100

Right Property Design
Transforming your surroundings

CAD Planning Drawings
Planning Management
Structural Calculations

01246 468185

info@rightpropertydesign.co.uk

www.rightpropertydesign.co.uk

project:

37 BUSHEY WOOD ROAD
S17 3QA

drg. title

PROPOSED GROUND FLOOR PLAN LAYOUT

drg. status ☐ consultation issue ☐ measurement issue ☐ comment issue ☐ tender issue ☐ construction issue ☐ as-built issue

scale:	drawn by:	approved by:
Var.	OBS	-

date:	checked by:
FEB-2021	-

drg. no	rev
004	*

original drawing size A3

NOTES

1. ALL DIMENSIONS IN MILLIMETRES UNLESS NOTED OTHERWISE.

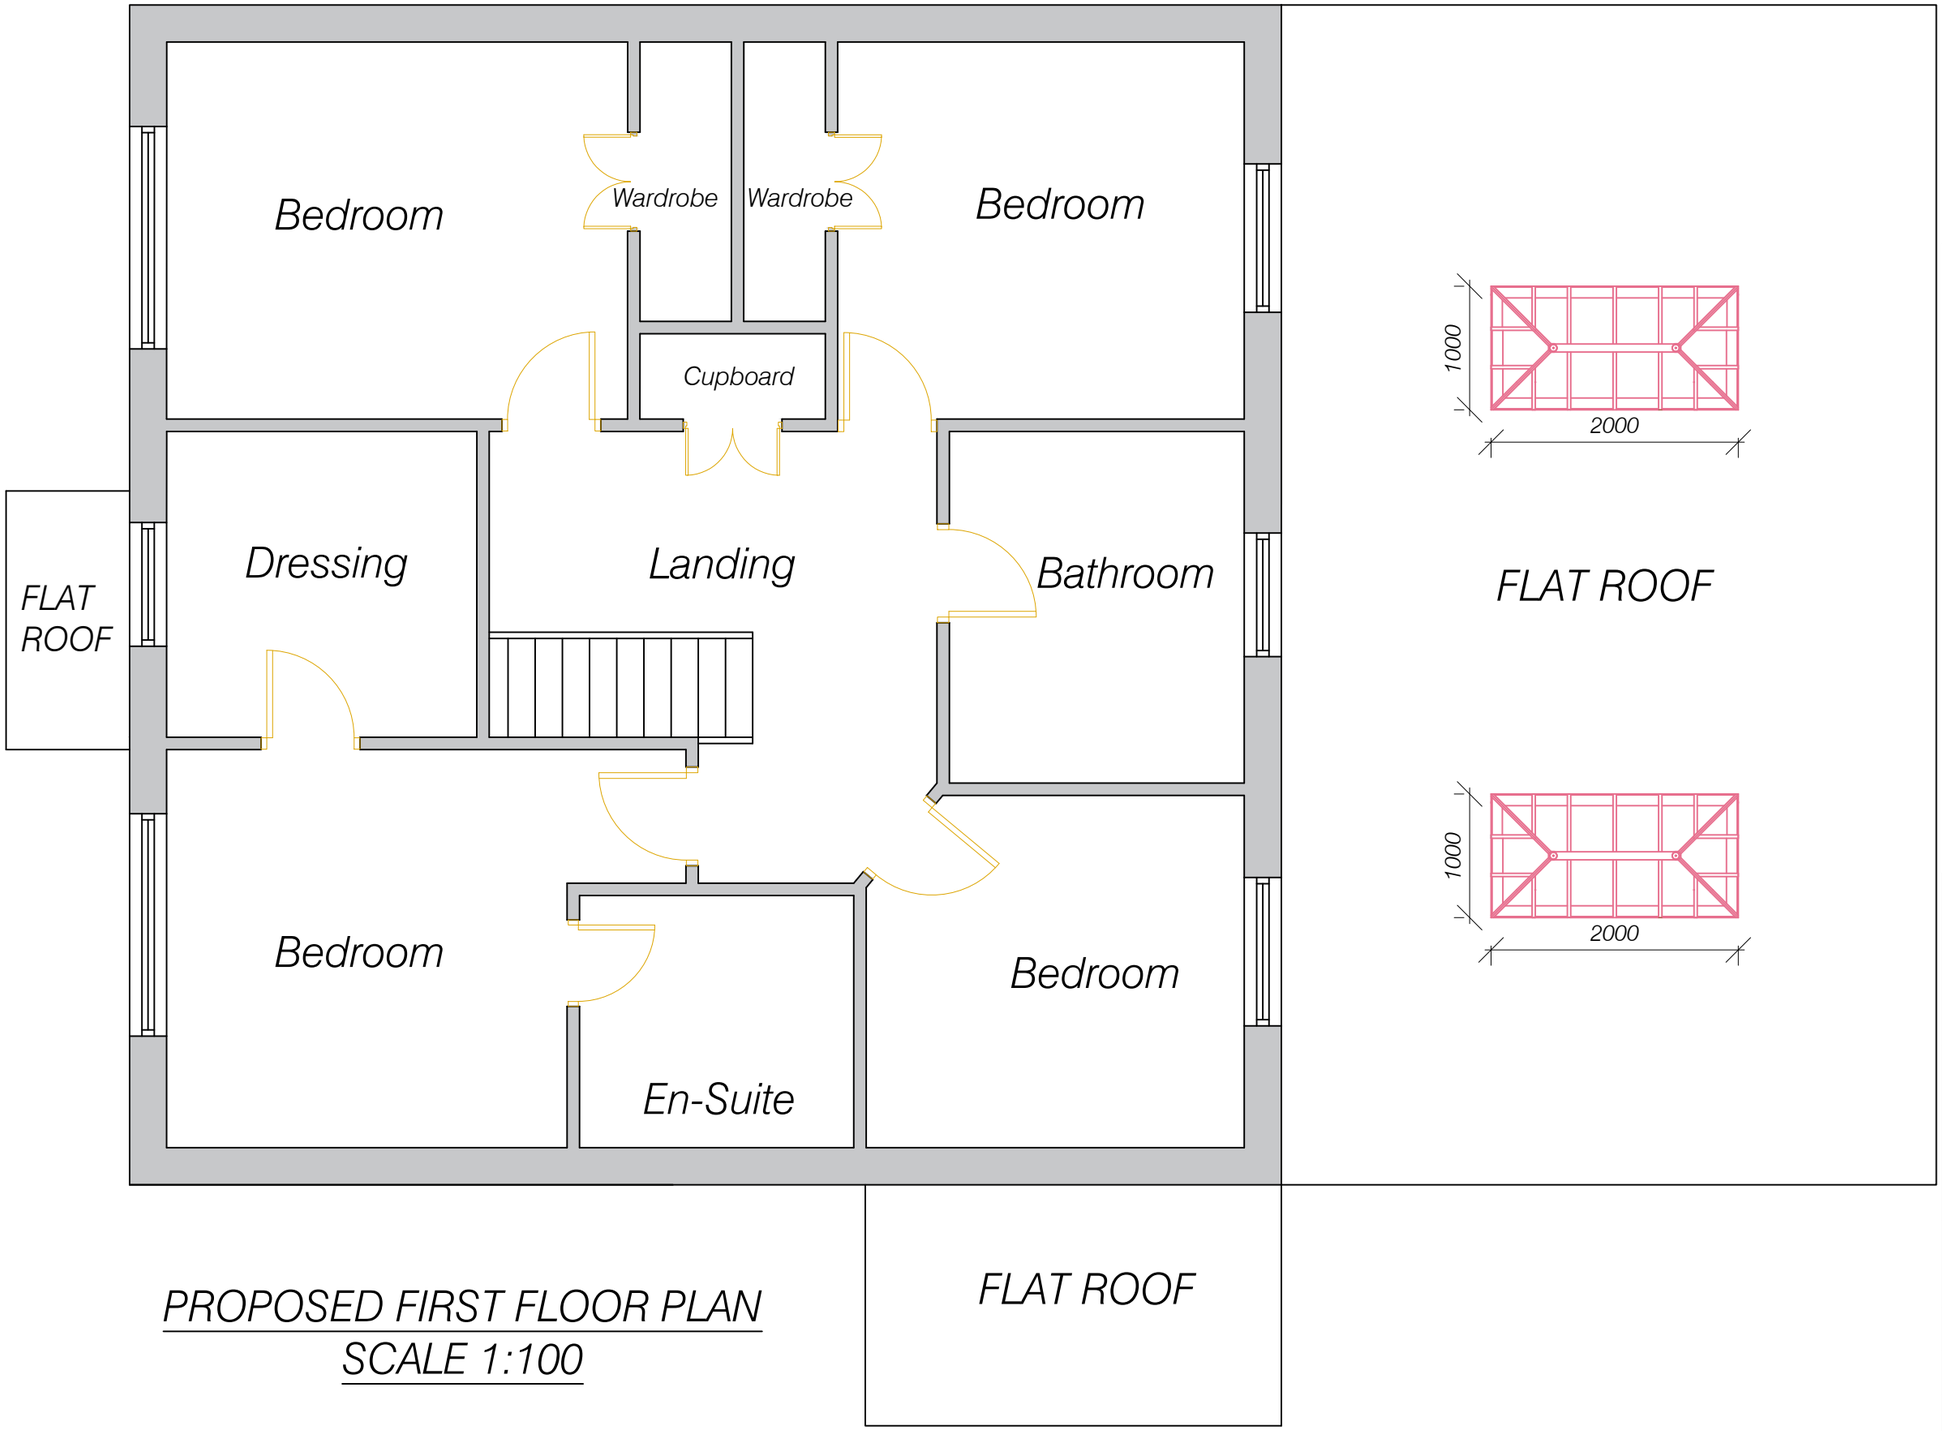

PROPOSED FIRST FLOOR PLAN
SCALE 1:100

FLAT ROOF

Right Property Design
Transforming your surroundings

CAD Planning Drawings
Planning Management
Structural Calculations

01246 468185

info@rightpropertydesign.co.uk

www.rightpropertydesign.co.uk

project:

37 BUSHEY WOOD ROAD
S17 3QA

drg. title

PROPOSED FIRST FLOOR PLAN LAYOUT

drg. status ☐ consultation issue ☐ measurement issue ☐ comment issue ☐ tender issue ☐ construction issue ☐ as-built issue

scale:	drawn by:	approved by:
Var.	OBS	-

date:	checked by:
FEB-2021	-

drg. no	rev
005	*

original drawing size A3

NOTES

1. ALL DIMENSIONS IN MILLIMETRES UNLESS NOTED OTHERWISE.

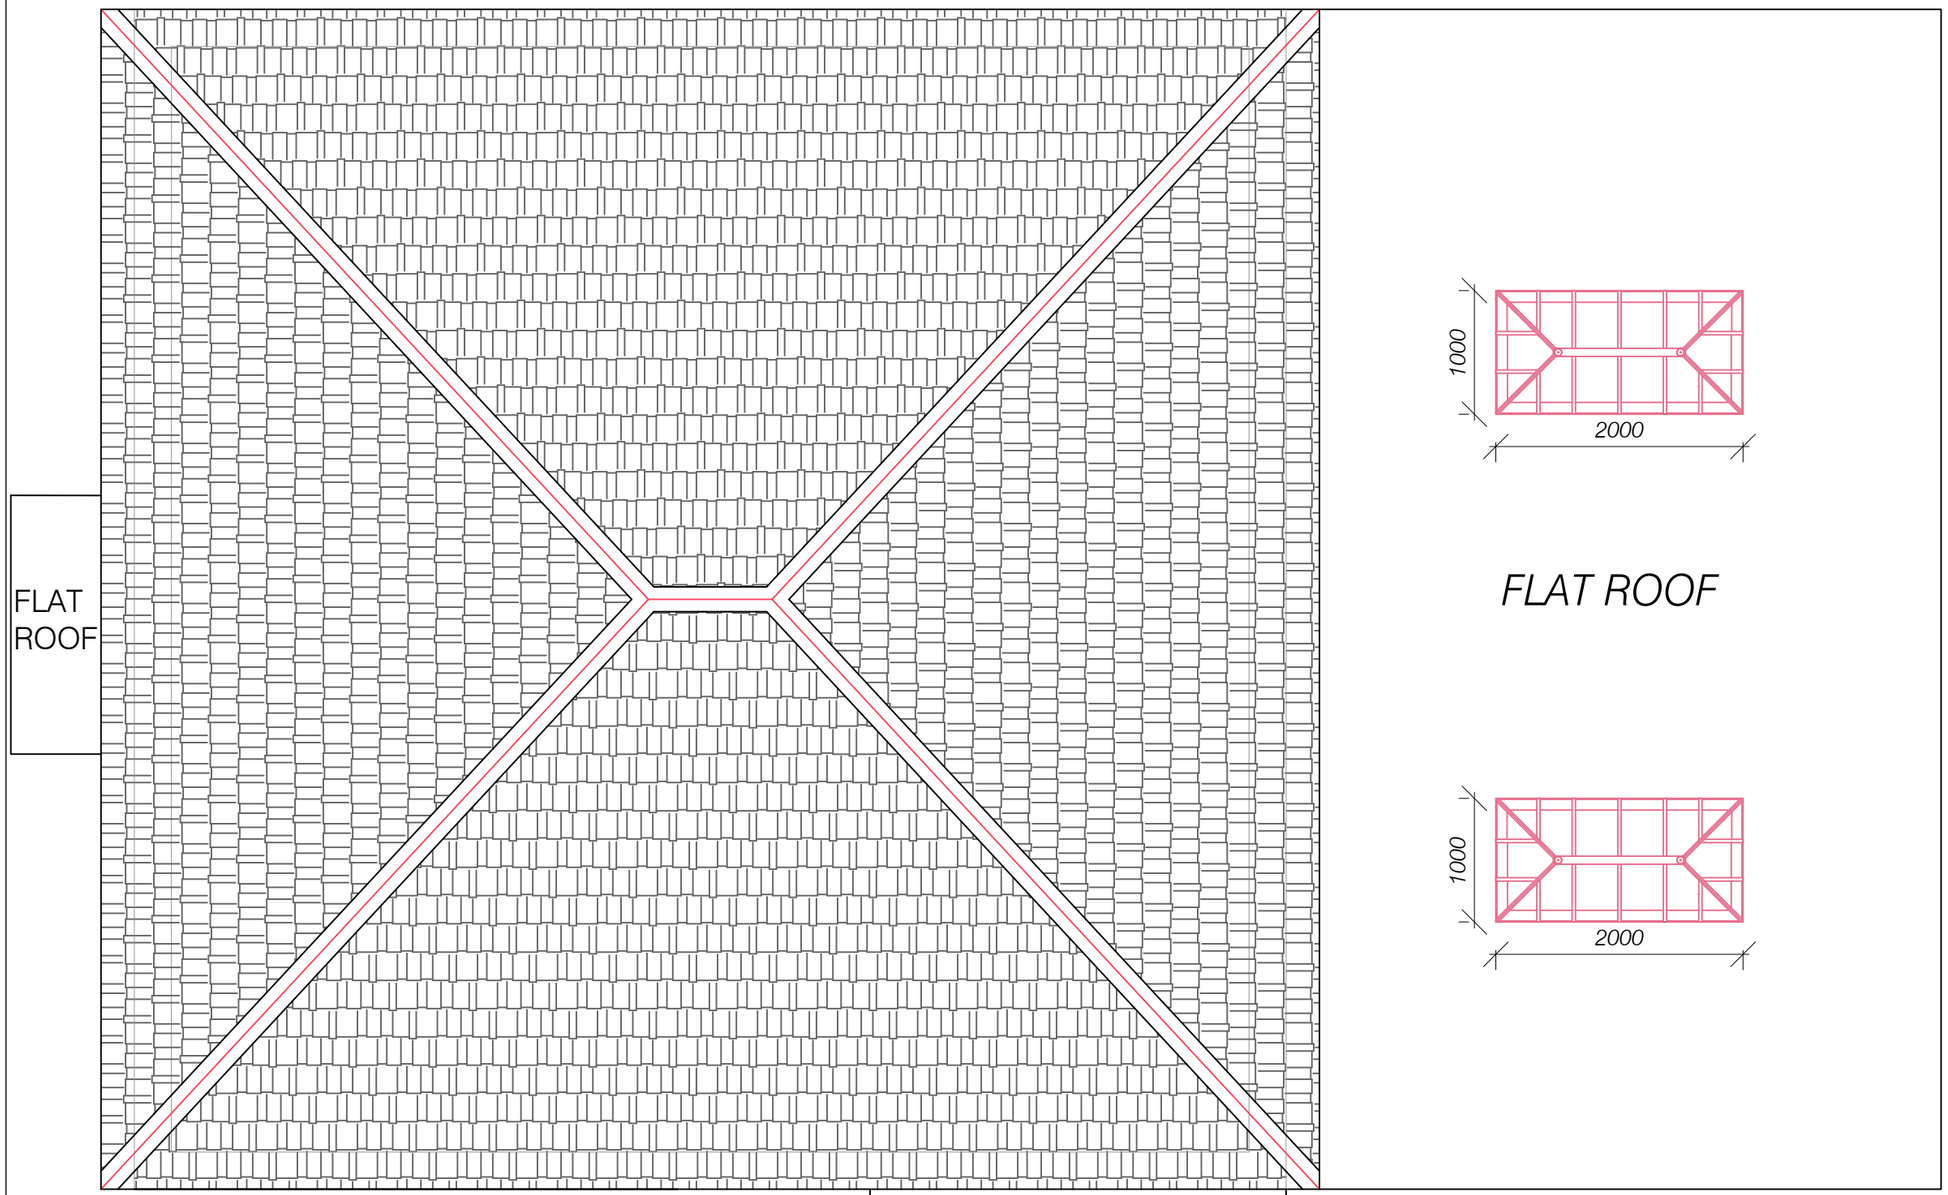

PROPOSED ROOF PLAN
SCALE 1:100

FLAT ROOF

Right Property Design
Transforming your surroundings

CAD Planning Drawings
Planning Management
Structural Calculations

01246 468185

info@rightpropertydesign.co.uk

www.rightpropertydesign.co.uk

project:

37 BUSHEY WOOD ROAD
S17 3QA

drg. title

PROPOSED ROOF PLAN
LAYOUT

drg. status ☐ consultation issue ☐ measurement issue ☐ comment issue ☐ tender issue ☐ construction issue ☐ as-built issue

scale:	drawn by:	approved by:
Var.	OBS	-

date:	checked by:
FEB-2021	-

drg. no	rev
006	*

original drawing size A3

NOTES

1. ALL DIMENSIONS IN MILLIMETRES UNLESS NOTED OTHERWISE.

PROPOSED FRONT ELEVATION
SCALE 1:100

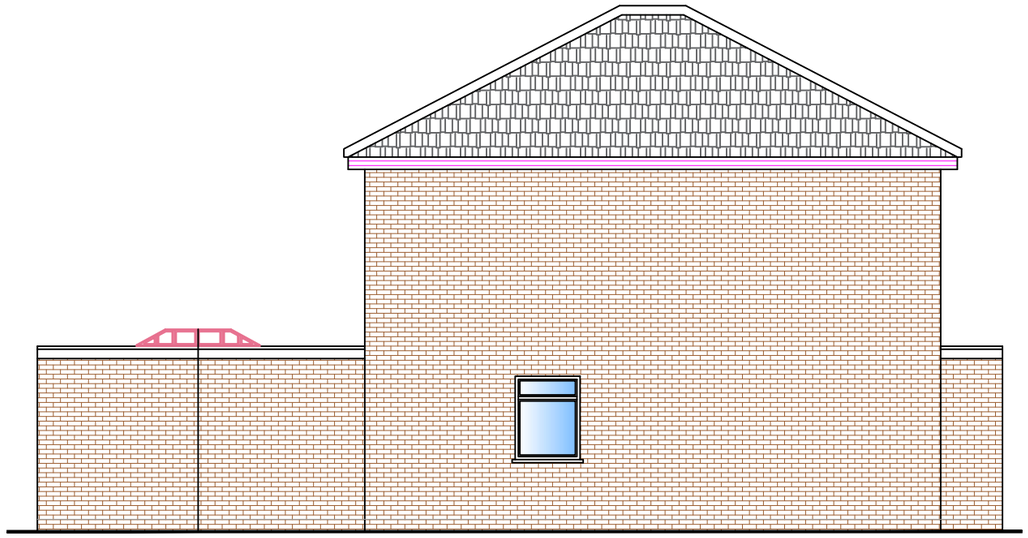

PROPOSED ELEVATION SIDE A
SCALE 1:100

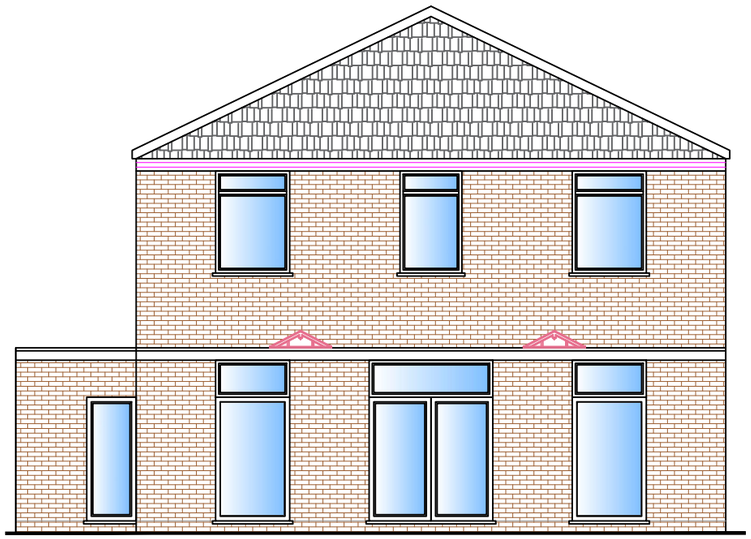

PROPOSED REAR ELEVATION
SCALE 1:100

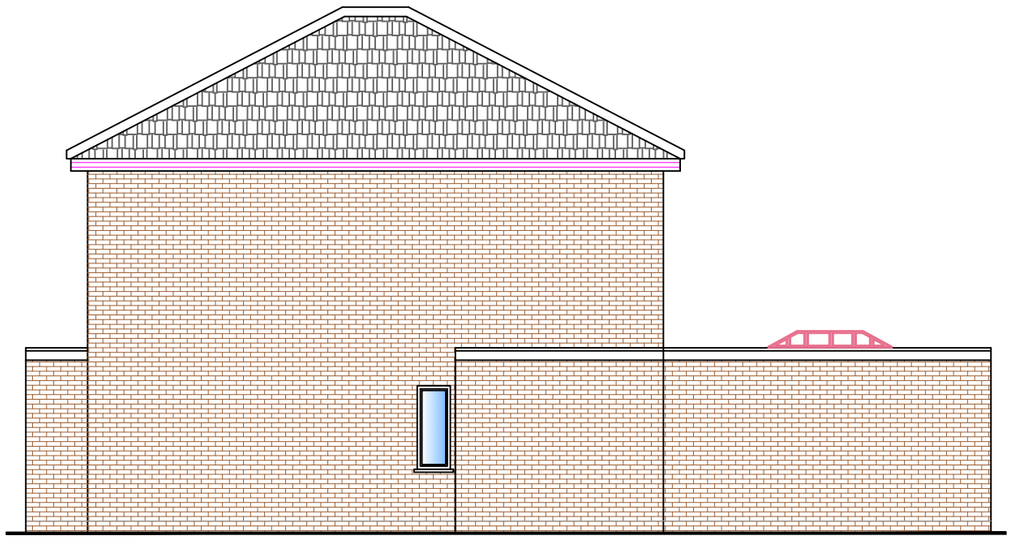

PROPOSED ELEVATION SIDE B
SCALE 1:100

Right Property Design
Transforming your surroundings

CAD Planning Drawings
Planning Management
Structural Calculations

01246 468185

info@rightpropertydesign.co.uk

www.rightpropertydesign.co.uk

project:

37 BUSHEY WOOD ROAD
S17 3QA

drg. title

PROPOSED ELEVATIONS
LAYOUT

drg. status ☐ consultation issue ☐ measurement issue ☐ comment issue ☐ tender issue ☐ construction issue ☐ as-built issue

scale:	drawn by:	approved by:
Var.	OBS	-

date:	checked by:
FEB-2021	-

drg. no	rev
007	*

original drawing size A3

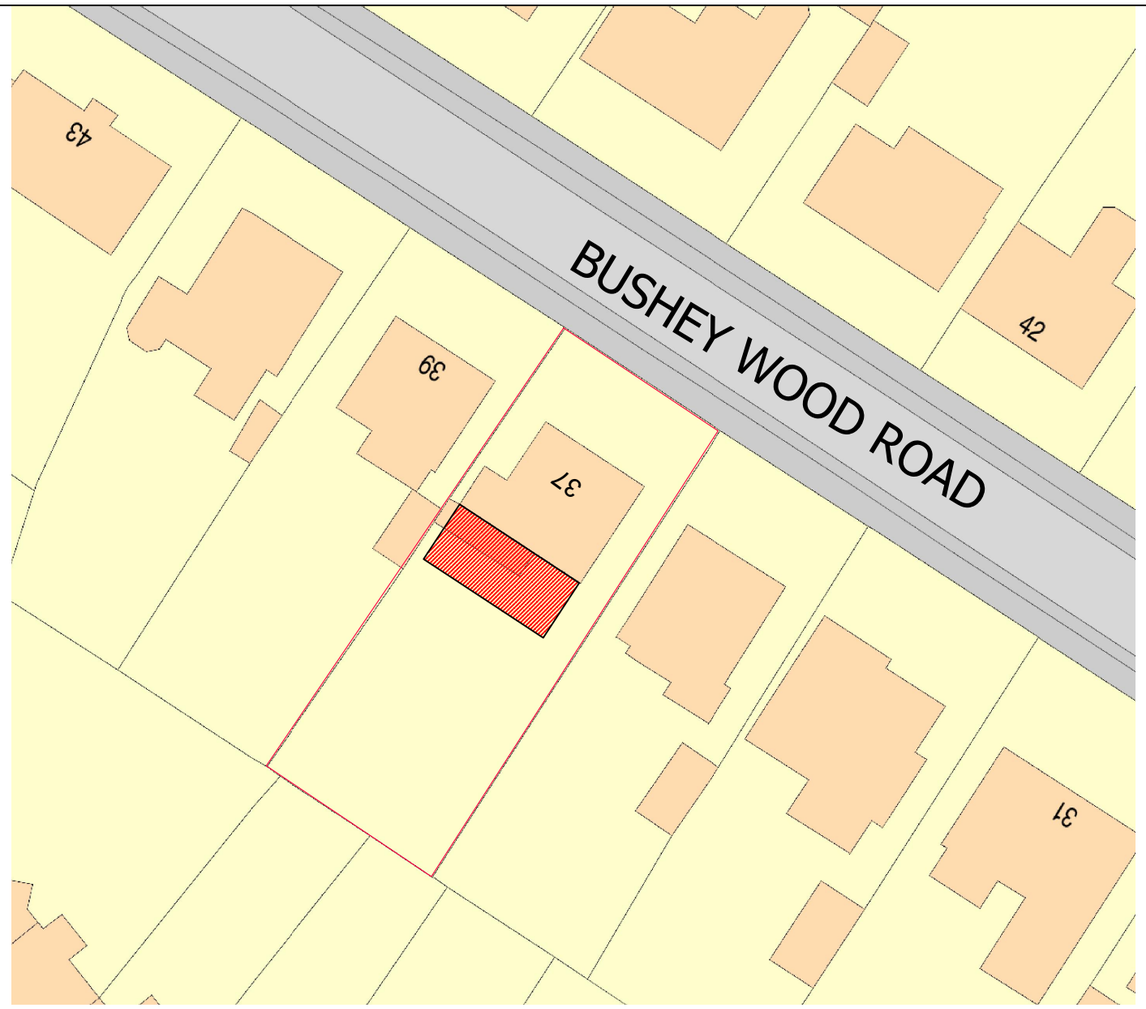

BLOCK PLAN
SCALE 1:500

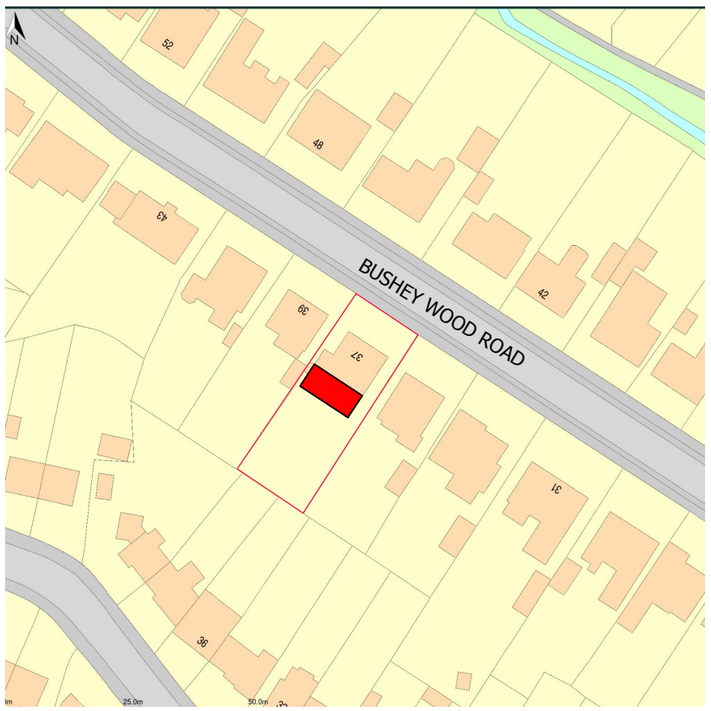

LOCATION PLAN
SCALE 1:1250

NOTES

1. ALL DIMENSIONS IN MILLIMETRES UNLESS NOTED OTHERWISE.

Right Property Design
Transforming your surroundings

CAD Planning Drawings
Planning Management
Structural Calculations

01246 468185

info@rightpropertydesign.co.uk

www.rightpropertydesign.co.uk

project:

37 BUSHEY WOOD ROAD
S17 3QA

drg. title

BLOCK & LOCATION PLAN
LAYOUT

drg. status ☐ consultation issue ☐ measurement issue ☐ comment issue ☐ tender issue ☐ construction issue ☐ as-built issue

scale:	drawn by:	approved by:
Var.	OBS	–

date:	checked by:
FEB-2021	–

drg. no	rev
008	*

original drawing size A3