EMERGENCY DEPARTMENT

Existing OPD | Existing Access Road | Existing Imaging Department Building | Alley | Existing Emergency Department Extension

1 | **Existing South West Elevation** | 1:100 @A1

Existing Emergency Department | Existing External Access Courtyard | Existing Emergency Department Extension | Existing Access Road & Footpaths

2 | **Existing North West Elevation** | 1:100 @A1

Material Key

Existing Materials

(E1) Existing Light Brown Facing Brickwork

(E2) Existing Brown Facia & Soffit

(E3) Existing Brown Roof Tiles

(E4) Existing Brown Hip & Ridge Tiles

(E5) Existing Brown Wall Tiles

(E6) Existing Grey Brickwork

(E7) Existing Grey Aluminium Curtain Walling

(E8) Existing Aluminium Windows

(E9) Existing Aluminium External Door

(E10) Existing Steel Caged Access Ladder
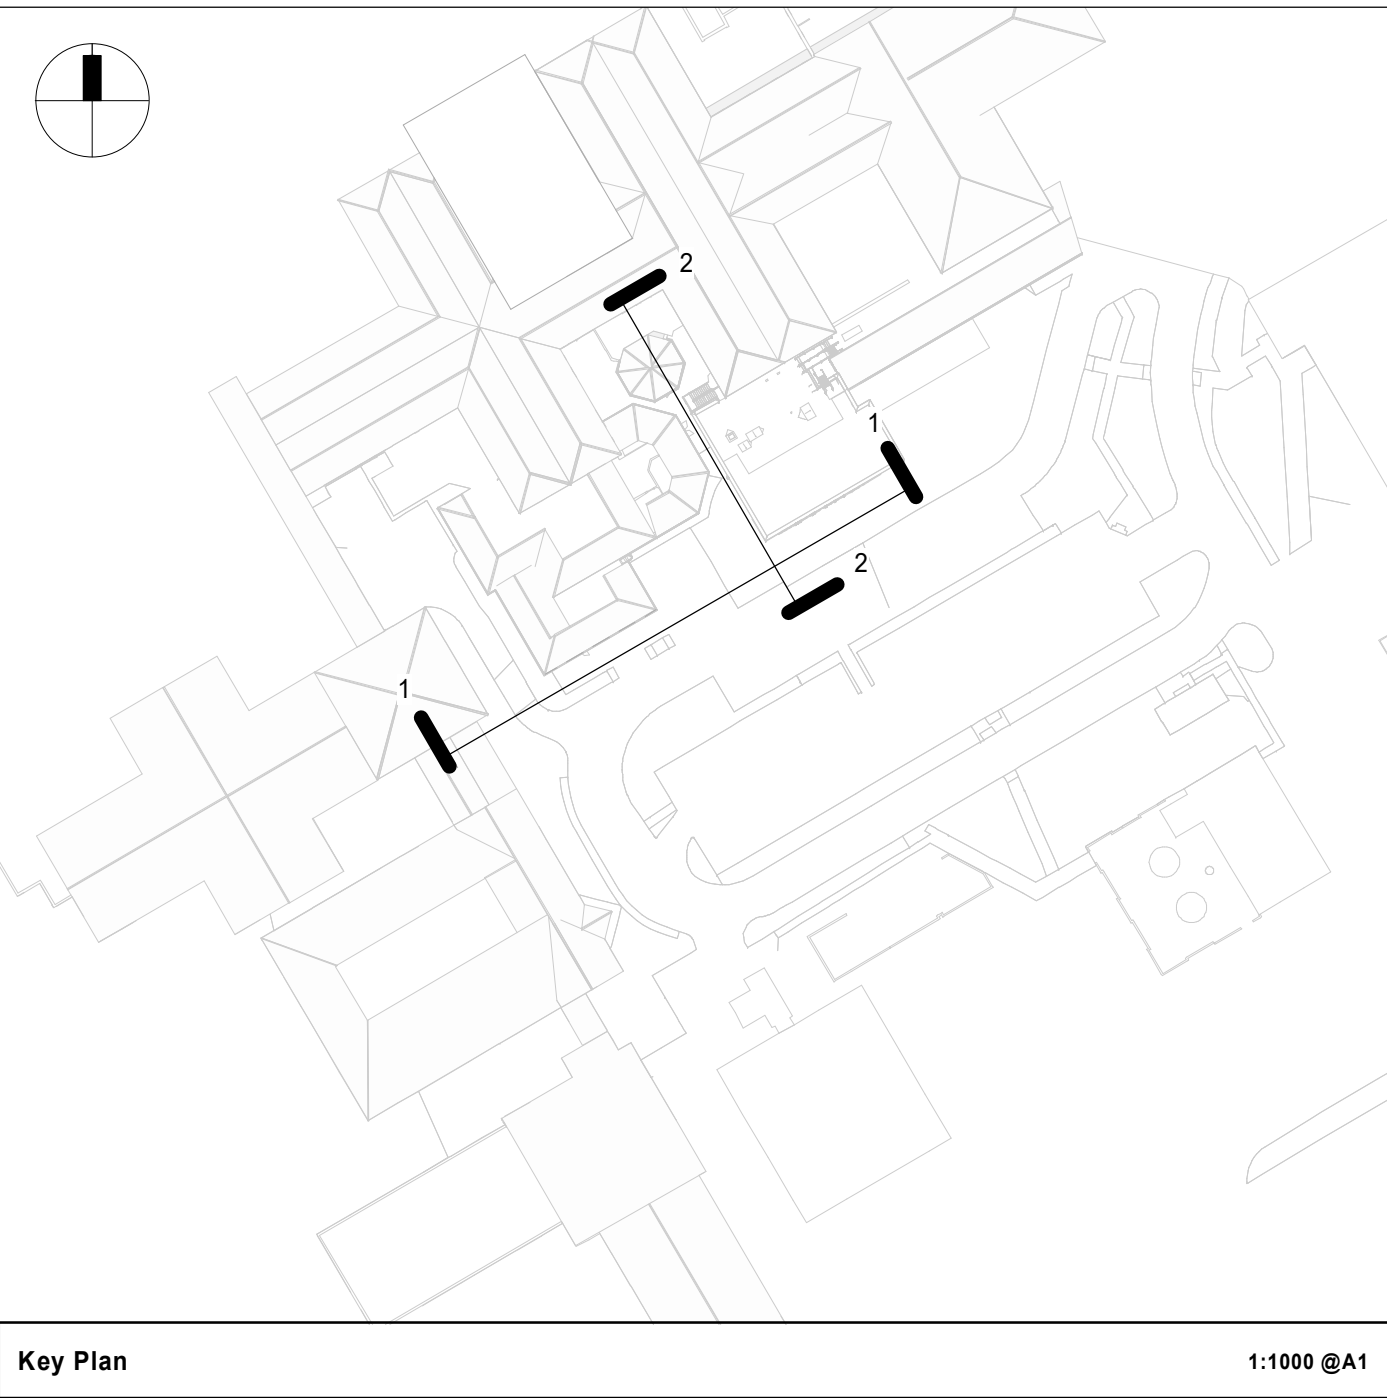
(E11) Existing Steel External Access Stair

(E12) Existing Brown RWP & Gutter

(E13) Existing Grey Parapet Capping

Material Key | 1:1000 @A1

Key Plan | 1:1000 @A1

Notes

SCALE 1 : 100

0   2   4   6

Rev	Description	Date	Dr by	App by
P1	Issued For Planning	22/01/2021	KM	RB

original by	date created	approved by
K E Maddison	22.01.2021	RB

AHR

client name
NHS | Countess of Chester

project
Same Day Emergency Care

drawing
Existing Elevations (Sheet 1)

computer file	plot date
C:\Revit Projects\CCSDEC-AHR-01-ZZ-A-M3-0001_BUILDING MODEL_kyle.maddison.rvt	22.01.2021

project number	scale
2019.01011.001	As indicated@A1

drawing number	rev	issue status
CCSDEC-AHR-ZZ-XX-DR-A-1011	P1	S2