Do not scale this drawing
Architects to be informed of all discrepancies in dimensions
Contractor to check all dimensions on site

© This drawing is copyright

| Revision | Date / Details | Revised by |
|---|---|---|
| P1 | 14/10/2020<br>Drawings Progressed | TLW |

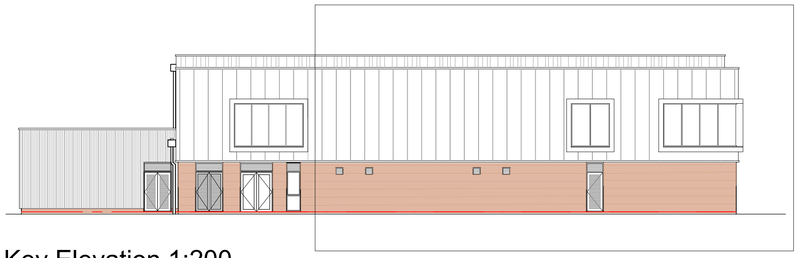

Key Elevation 1:200

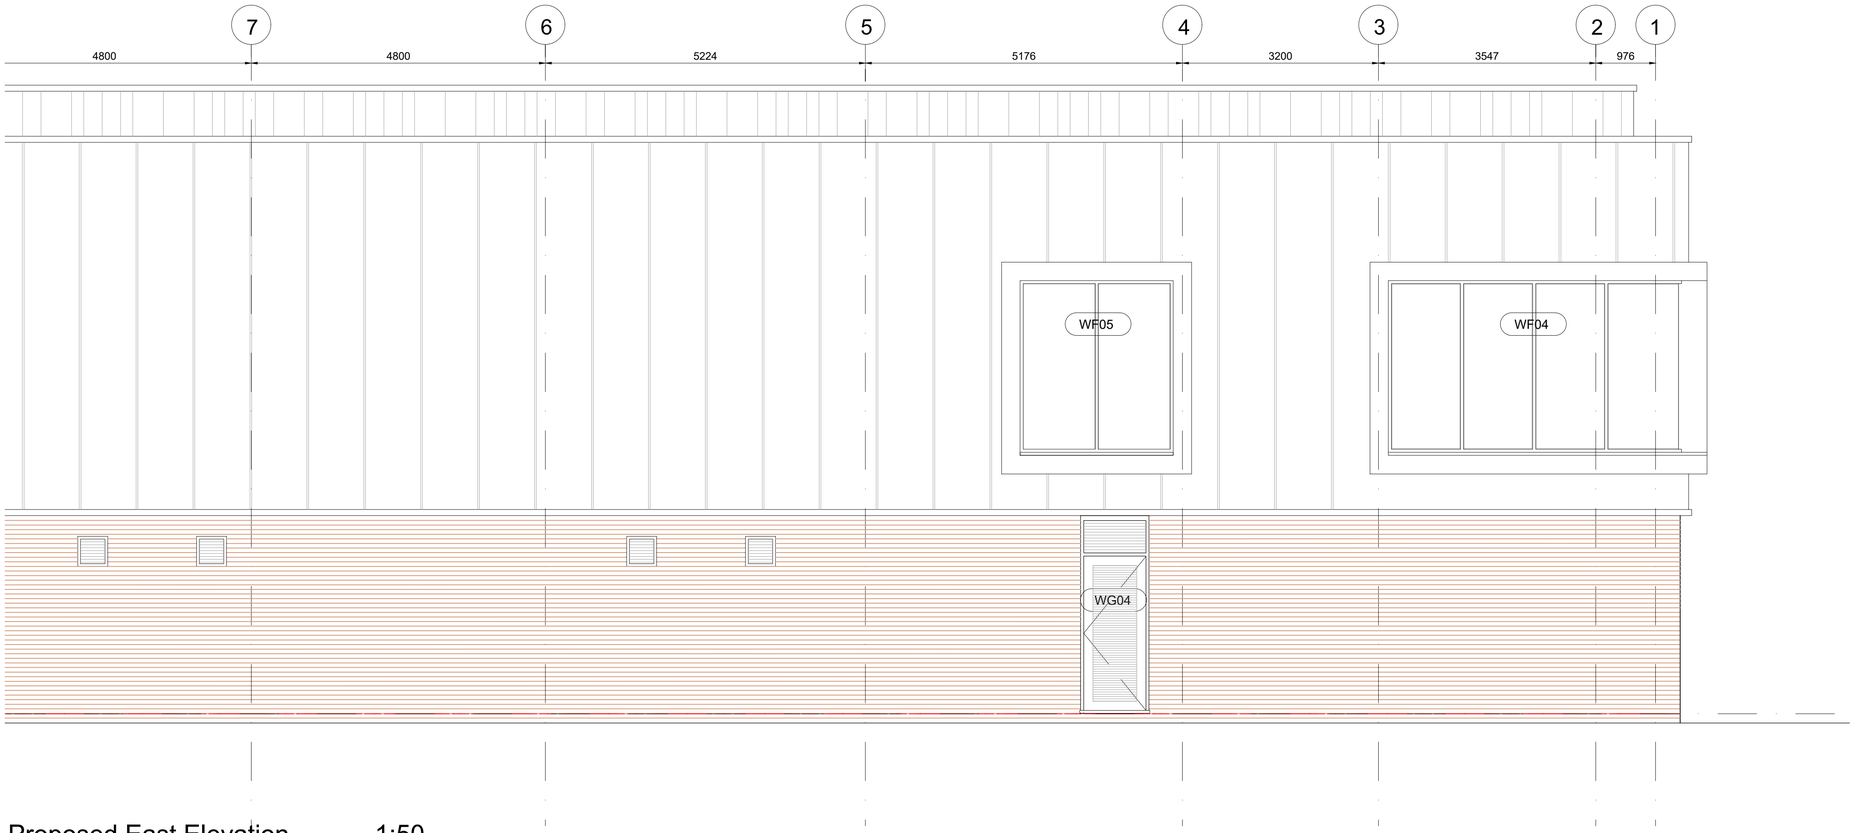


Proposed East Elevation 1:50

Epsom & Ewell High School - Sports Centre

CLARCHITECTS
127 Sandgate Road,
Folkestone,
Kent, CT20 2BH
website: www.clarchitects.co.uk
tel : 01303 647233
email : info@clarchitects.co.uk

Project Title
Epsom & Ewell High School
New Sports Facilities and Classroom Block

| Drawing Title | | | Scale |
|---|---|---|---|
| Sports Centre<br>east Elevations (2 of 2) | | | 1:50 @ A1 |
| | | | Job No<br>20001 |
| Drawn<br>- | Status | Checked | Date<br>June 2020 |
| Dwg No<br>L(0) 235 | | | Rev No<br>P1 |