0 2 4 6 m

Scale - 1:100

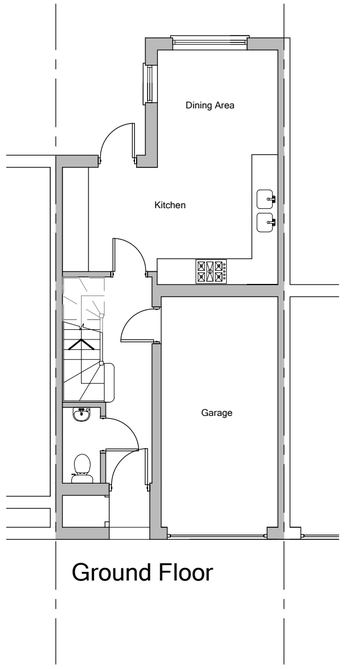

Ground Floor

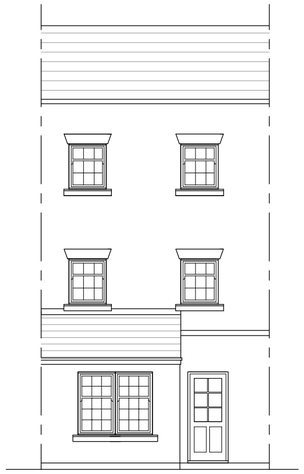

Rear Elevation

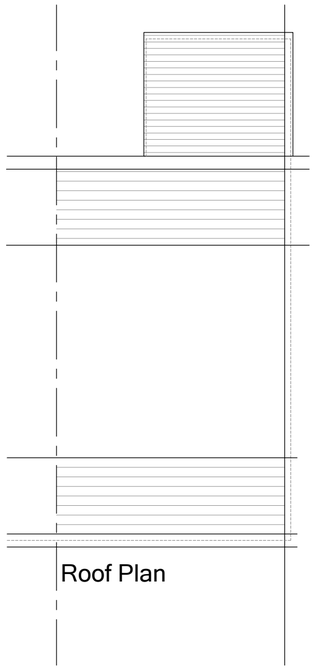

Roof Plan

© Crown copyright and database rights 2020 OS 100035409

Reproduction in whole or in part is prohibited

without the permission of Ordnance Survey.

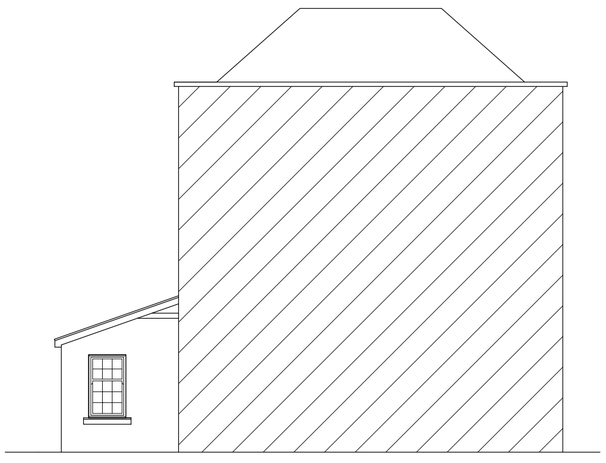

Side Elevation

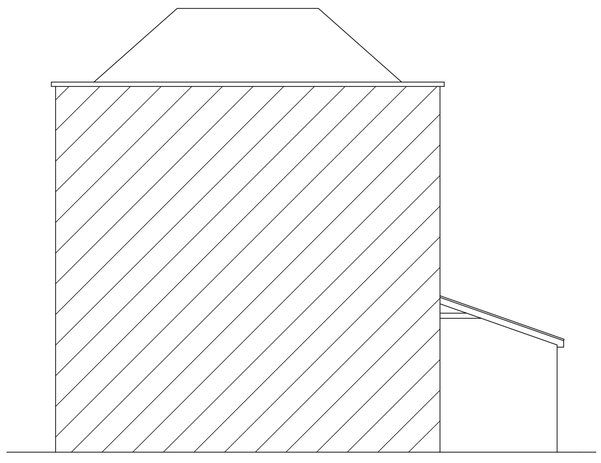

Side Elevation

0 20 40 60 80 100 Meters

North

Location Plan - scale 1:1250

NOTES

THIS DRAWING IS FOR PLANNING PURPOSES ONLY AND IS TO BE SCALED ONLY BY THE LOCAL AUTHORITY. NOT TO BE USED FOR CONSTRUCTION

Rev	Date	Revision

Description

Existing Elevations, Floor Plan and Location Plan

Project

9 Cavendish Walk
Epsom
Surrey

Scale

1:100 & 1250 ON A2 SHEET

Date

December 2020

Drawing Number Rev

RB/CW/PL01

rmbdesigns
Architectural Design Services

Top Cottage, Blanchards Hill,
Sutton Green, Surrey GU4 7QP
tel. 07769 582713
email. info@rmbdesigns.co.uk