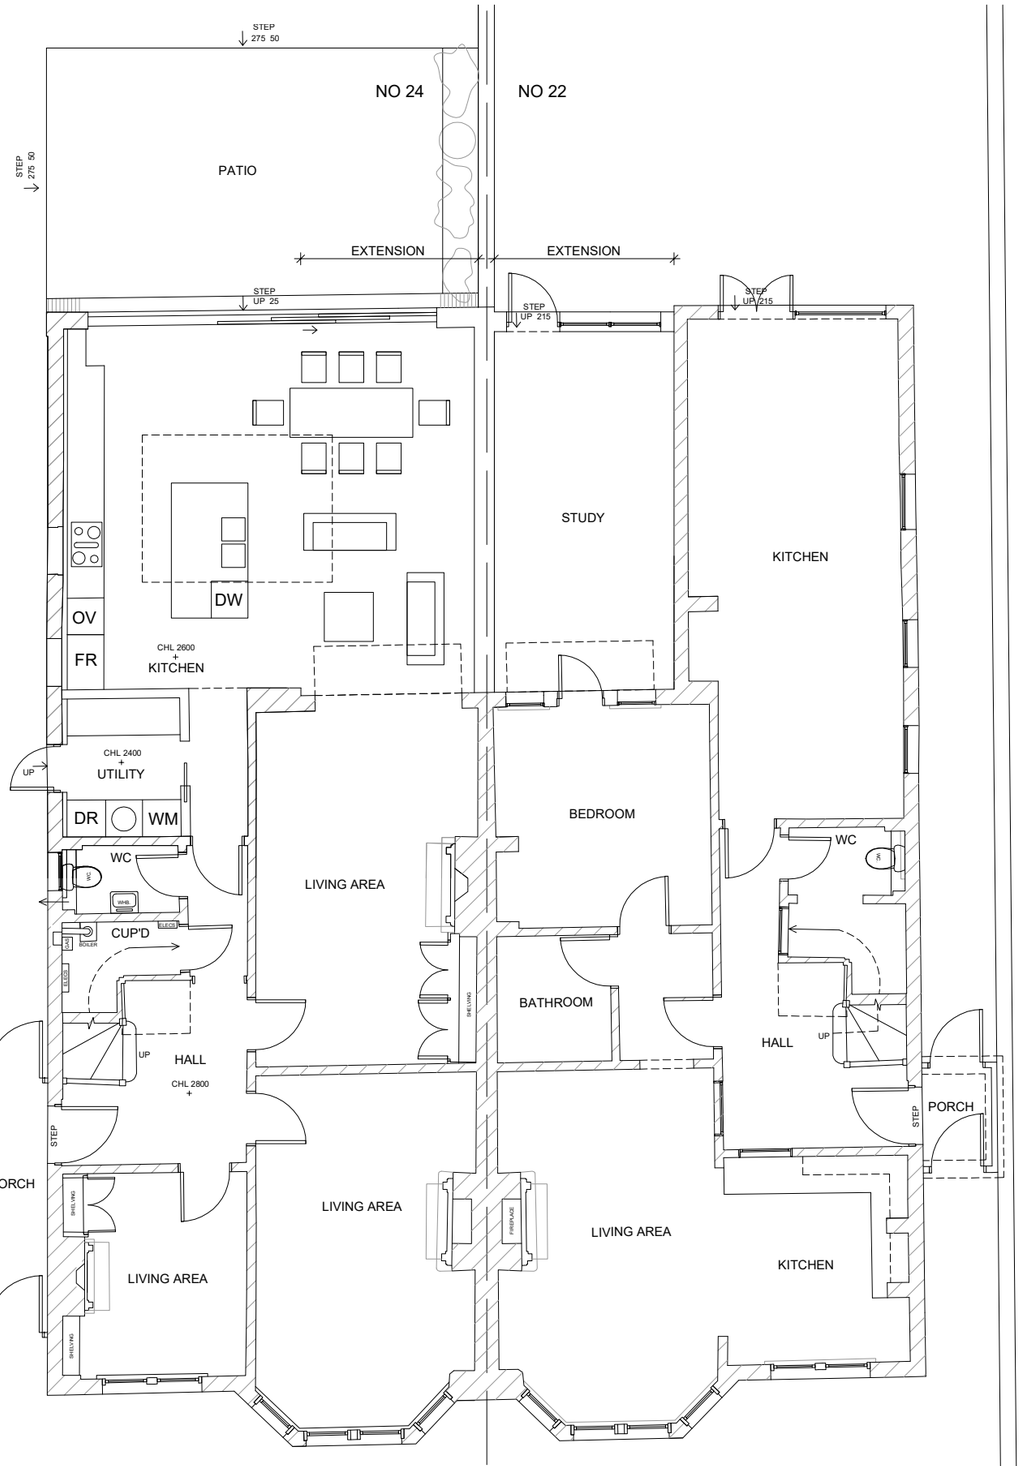

GROUND FLOOR PLAN NO 24 NO 22

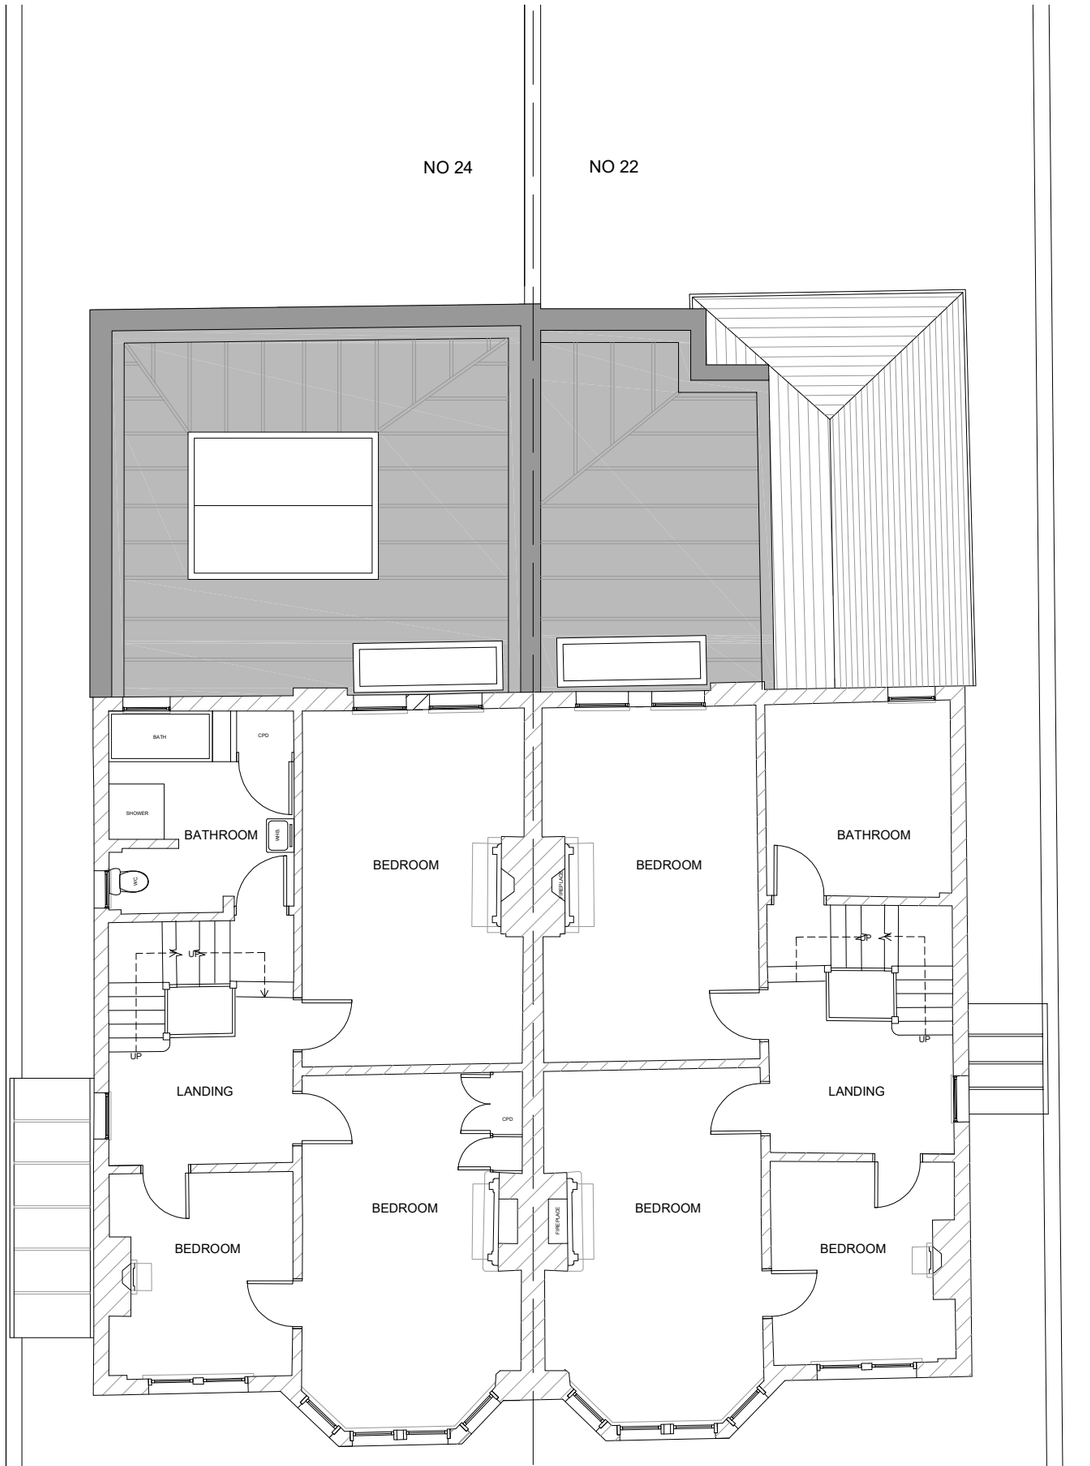

FIRST FLOOR PLAN NO 24 NO 22

B: 25/01/21 No. 22 extension door and windows revised
A: 22/01/21 No. 22 roof revised

N @ 100

0m 1m 2m 3m 4m 5m

Allied Design Associates
185 Woodstock Road OX2 7NB
01865 512968 fax 01865 310753
Client:

22 & 24 Chalfont Road, Oxford, OX2 6TH

Proposed Layouts

SCALE: 1:100 @ A3
DATE: NOV 20
STATUS: Prelim.
DRG. NO: 3231/ P01
REV: B