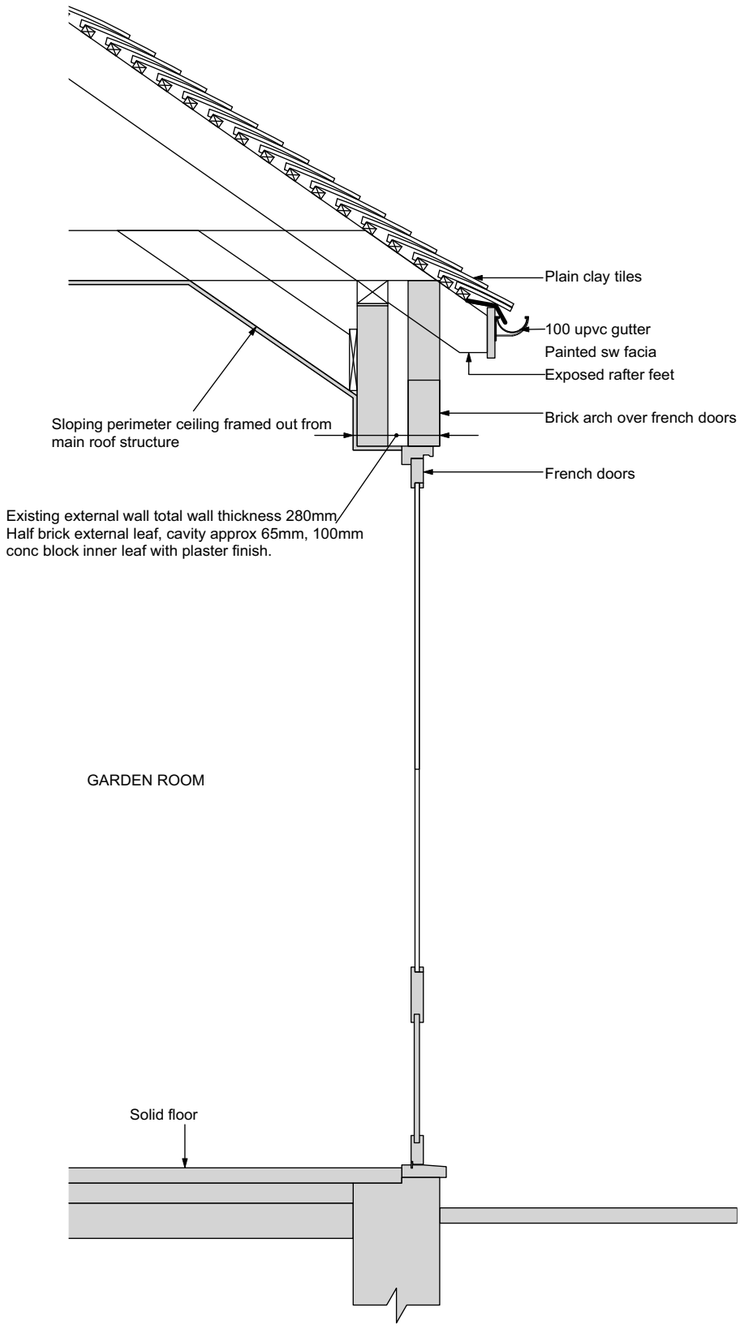

GARDEN ROOM SECTION B-B 1:20 @ A3

0 1 M

EXISTING SOUTH ELEVATION 1:50 @ A3

0 1 2 3 M

Rev No:	Date:	Description:

Project:
PROPOSED ALTERATIONS
3 POLSTEAD ROAD
OXFORD
OX2 6TW

Drg Title:
GARDEN ROOM
EXISTING SECTION AND ELEVATION

Project No: 20-06

Drg No: L-11

© Bruce Mullett. Copyright reserved.
All dimensions to be checked on site before work commences. Do not scale, use figured dimensions, if in doubt ask.

Scale: As shown

Date: January 2021

Drawn By: bpm

Reviewed By: bpm

Bruce Architecture
e: bruce@brucearchitecture.uk
t: 07851 853042
8 Hertford Street Oxford OX43AJ