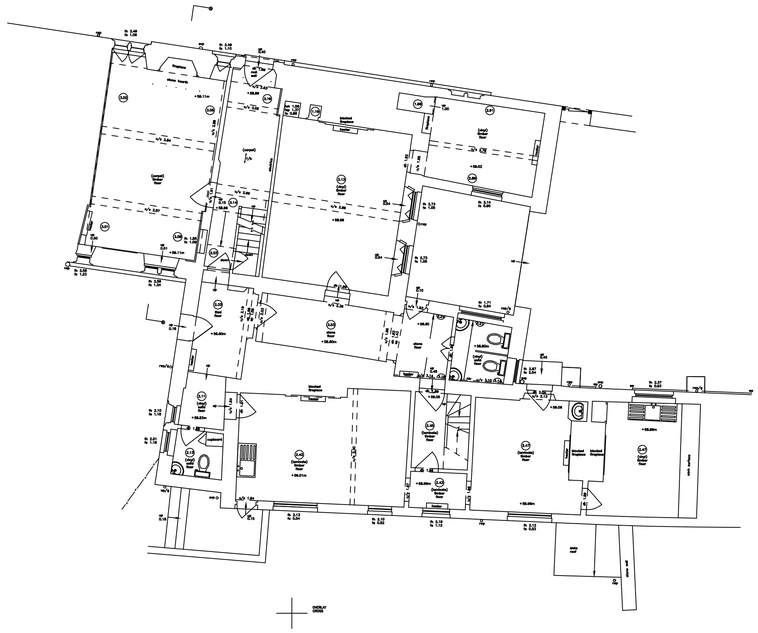

GROUND FLOOR PLAN

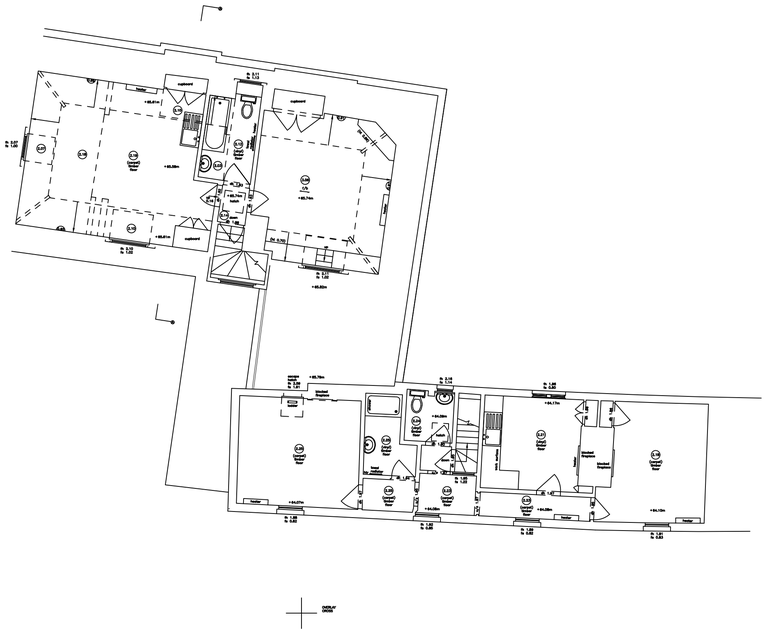

SECOND FLOOR PLAN

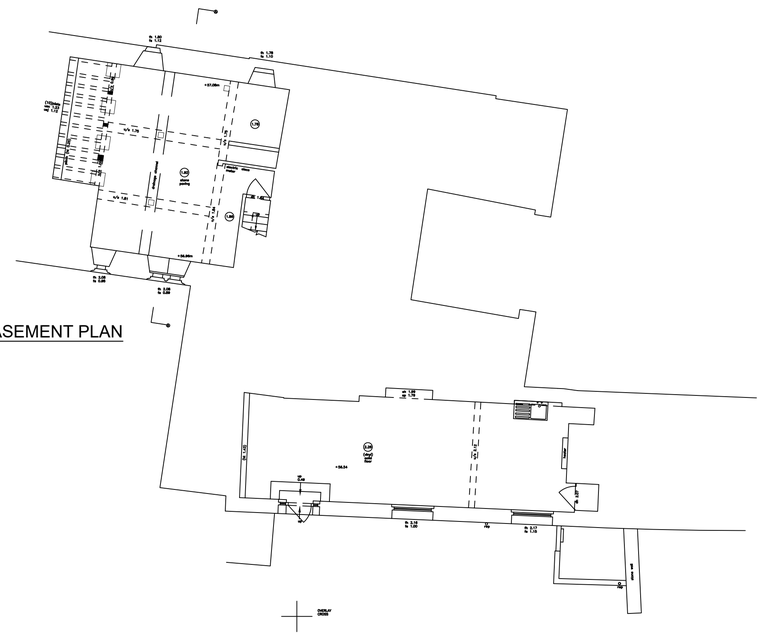

BASEMENT PLAN

LOWER GROUND FLOOR PLAN

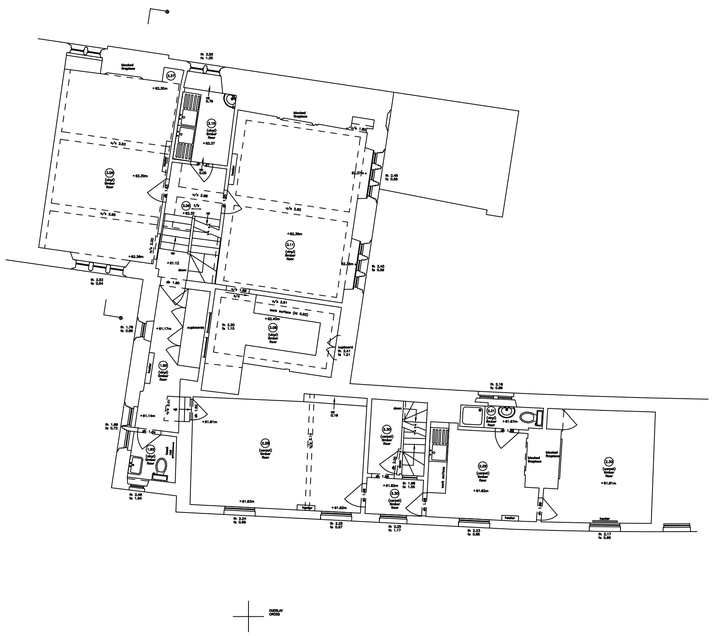

FIRST FLOOR PLAN

NOTES
© SIDLEYS - THE COPYRIGHT OF ALL OR PART OF THIS DRAWING RESTS WITH SIDLEYS CHARTERED SURVEYORS.

ALL DIMENSIONS SHALL BE CHECKED BY THE PARTY TO WHOM THE DRAWING HAS BEEN ISSUED. ANY DISCREPANCIES SHALL BE BROUGHT TO THE ATTENTION OF SIDLEYS.

DO NOT SCALE FROM THIS DRAWING.

THIS DRAWING HAS BEEN REPRODUCED FROM INFORMATION PROVIDED BY MIDLAND SURVEY LTD AND HAS NOT BEEN SUBJECT OF A MEASURED SURVEY BY SIDLEYS CHARTERED SURVEYORS.

0 4000 8000
2000 6000 10000
SCALE BAR AT 1:100

EXISTING

CHRIST CHURCH OXFORD

CHRIST CHURCH CATHEDRAL SCHOOL
1 BREWER STREET
OXFORD
OX1 1QN

N

FLOOR PLANS AS EXISTING

Scale: 1:100 @ A1

Sidleys
CHARTERED SURVEYORS
RICS
6, King Edward Street, Oxford, OX1 4JL.
Telephone (01865) 726016, Facsimile (01865) 791493
www.sidleys.co.uk

Date:	Drawn by:	Checked by:	Job No:	Drawing No:
JUNE 2020	EM	DT	6-1017	01-S