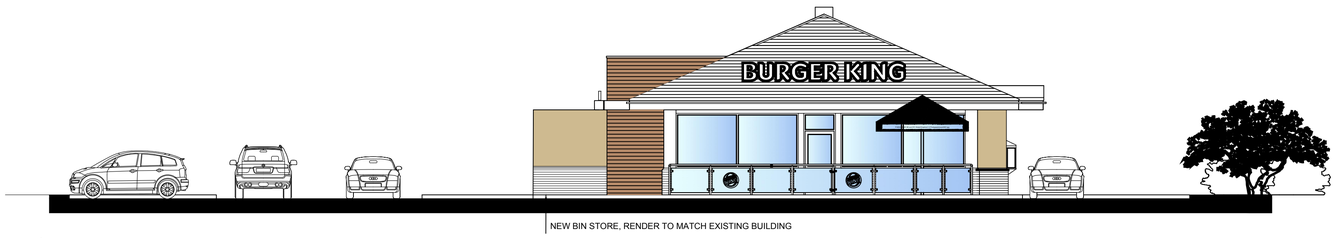

W

EXTERNAL SEATING AREA ELEVATION

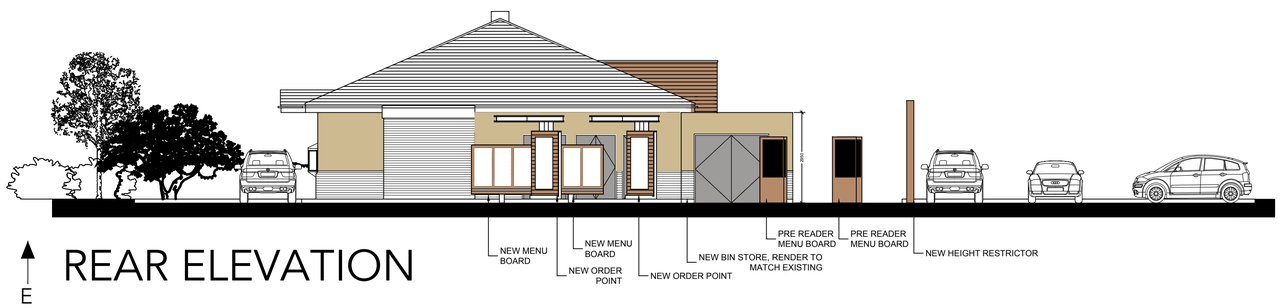

E

REAR ELEVATION

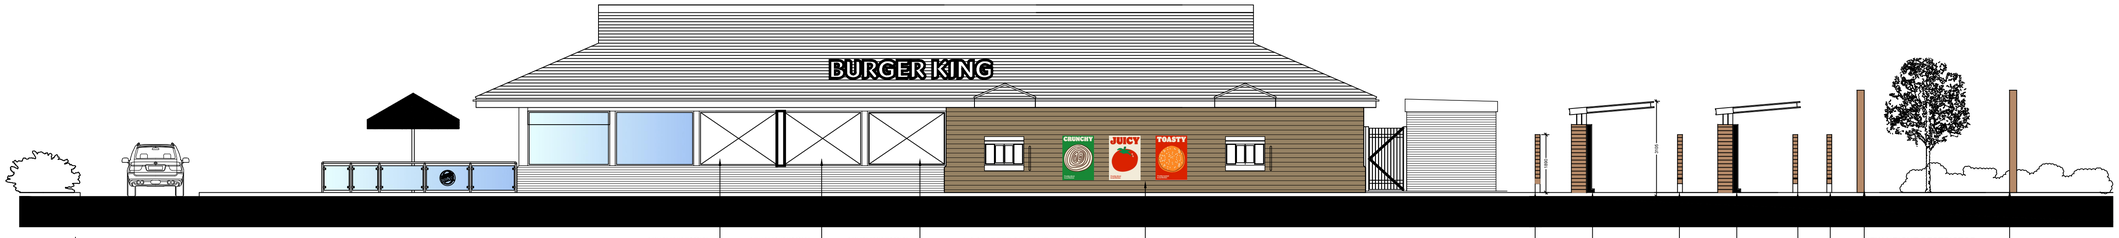

S

DRIVE THRU ELEVATION

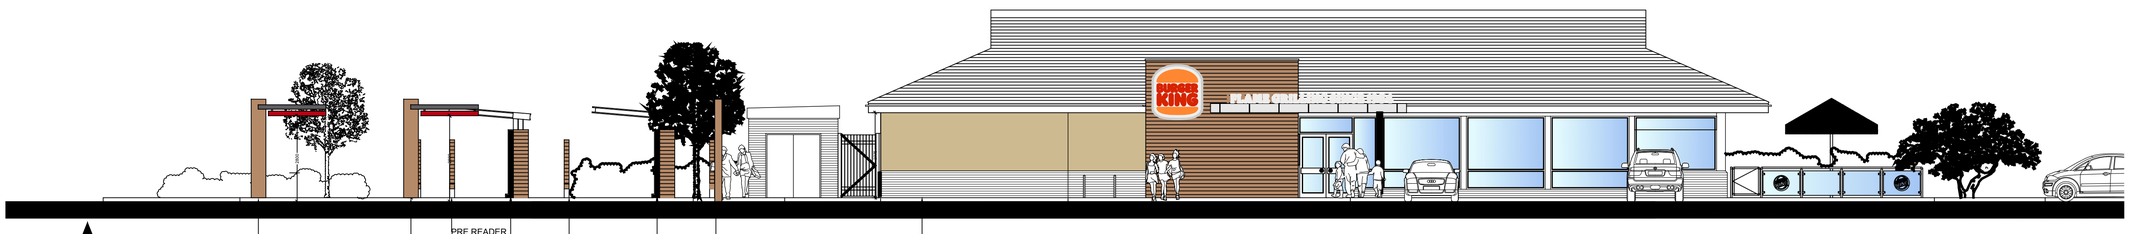

N

FRONT ELEVATION

0 5M 10M

REV NO.	DESCRIPTION	DATE	INITIALS
A	Amended existing signage location & updated window graphic	04.02.21	CG
B	Amended following planning feedback	16.02.21	CG
C	Bin store height added	18.02.2021	SG

GENERAL NOTES

-

HURSTWOOD DESIGN GROUP

KINGFISHER HOUSE · HURSTWOOD GRANGE · HURSTWOOD LANE
HAYWARDS HEATH · WEST SUSSEX · RH17 7QX

CLIENT

BKUK Ltd.

PROJECT

Burger King
Unit 5
Cowley Retail Park
Cowley
Oxford
OX4 6XJ

DWG TITLE

Proposed Building Elevations

JOB NO.	DWG NO.	REV NO.
0053	301	C
DWG SCALE	DRAWN BY	DATE CREATED
1:100@A1	CG	02.02.21

ISSUE STATUS

☐ PRELIMINARY ☐ INFORMATION ONLY ☒ FOR APPROVAL
☐ TENDER ☐ CONSTRUCTION ☐ AS BUILT

LEGAL NOTICE

SCALED DIMENSIONS SHOULD NOT BE TAKEN FROM THIS DRAWING. USE ONLY FIGURED DIMENSIONS. ALL DIMENSIONS MUST BE CHECKED ON SITE AND ALL PERSONS ARE RESPONSIBLE FOR TAKING AND CHECKING THEIR OWN DIMENSIONS RELATING TO THEIR WORK. ANY DISCREPANCIES SHOULD BE REPORTED TO HURSTWOOD DESIGN GROUP.

THE DRAWING IS COPYRIGHT AND MAY NOT BE REPRODUCED WITHOUT PERMISSION OF HURSTWOOD DESIGN GROUP AND DETAILS CONTAINED THEREIN REMAIN VESTED IN HURSTWOOD DESIGN GROUP.