A2

Scale
1:50

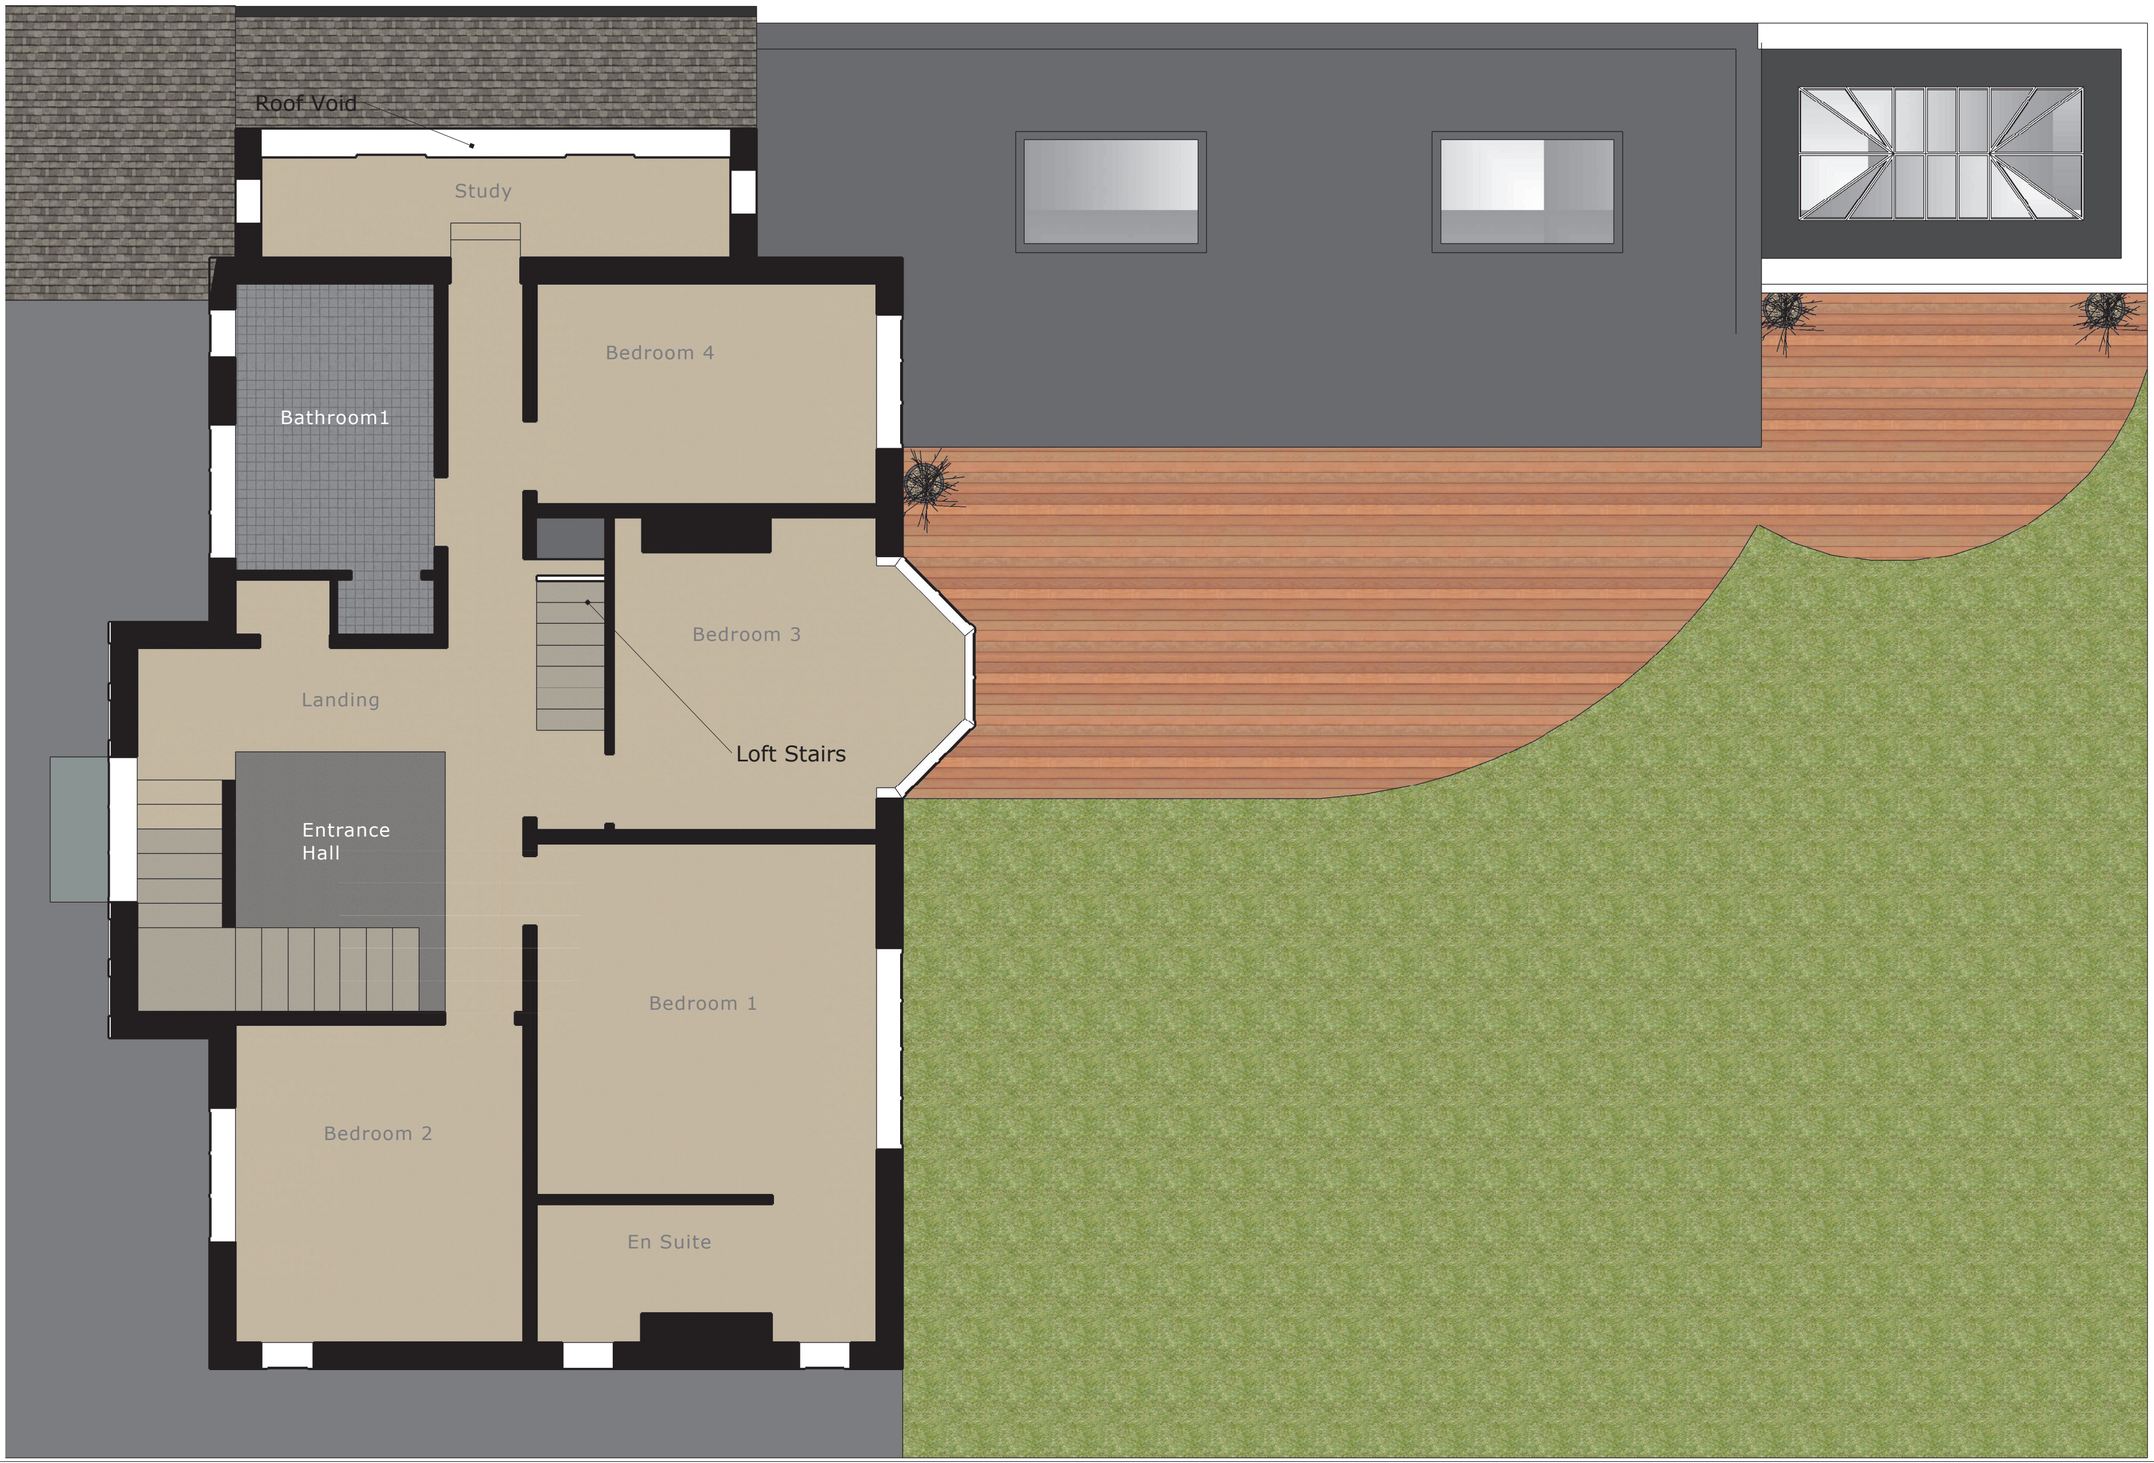

Front Elevations

Client Details

Jonathan Seddon
68 Leicester Lane
Leamington Spa
CV32 7HF
Mob. 07742 419340
Email. Jon_seddon@yahoo.co.uk

Notes

Scale 1:50

Drawn by
Lewis Walters

1.00 m

5.00m

LW
AD
lewis walters
architectural design
lewiswalters.co.uk

A 07