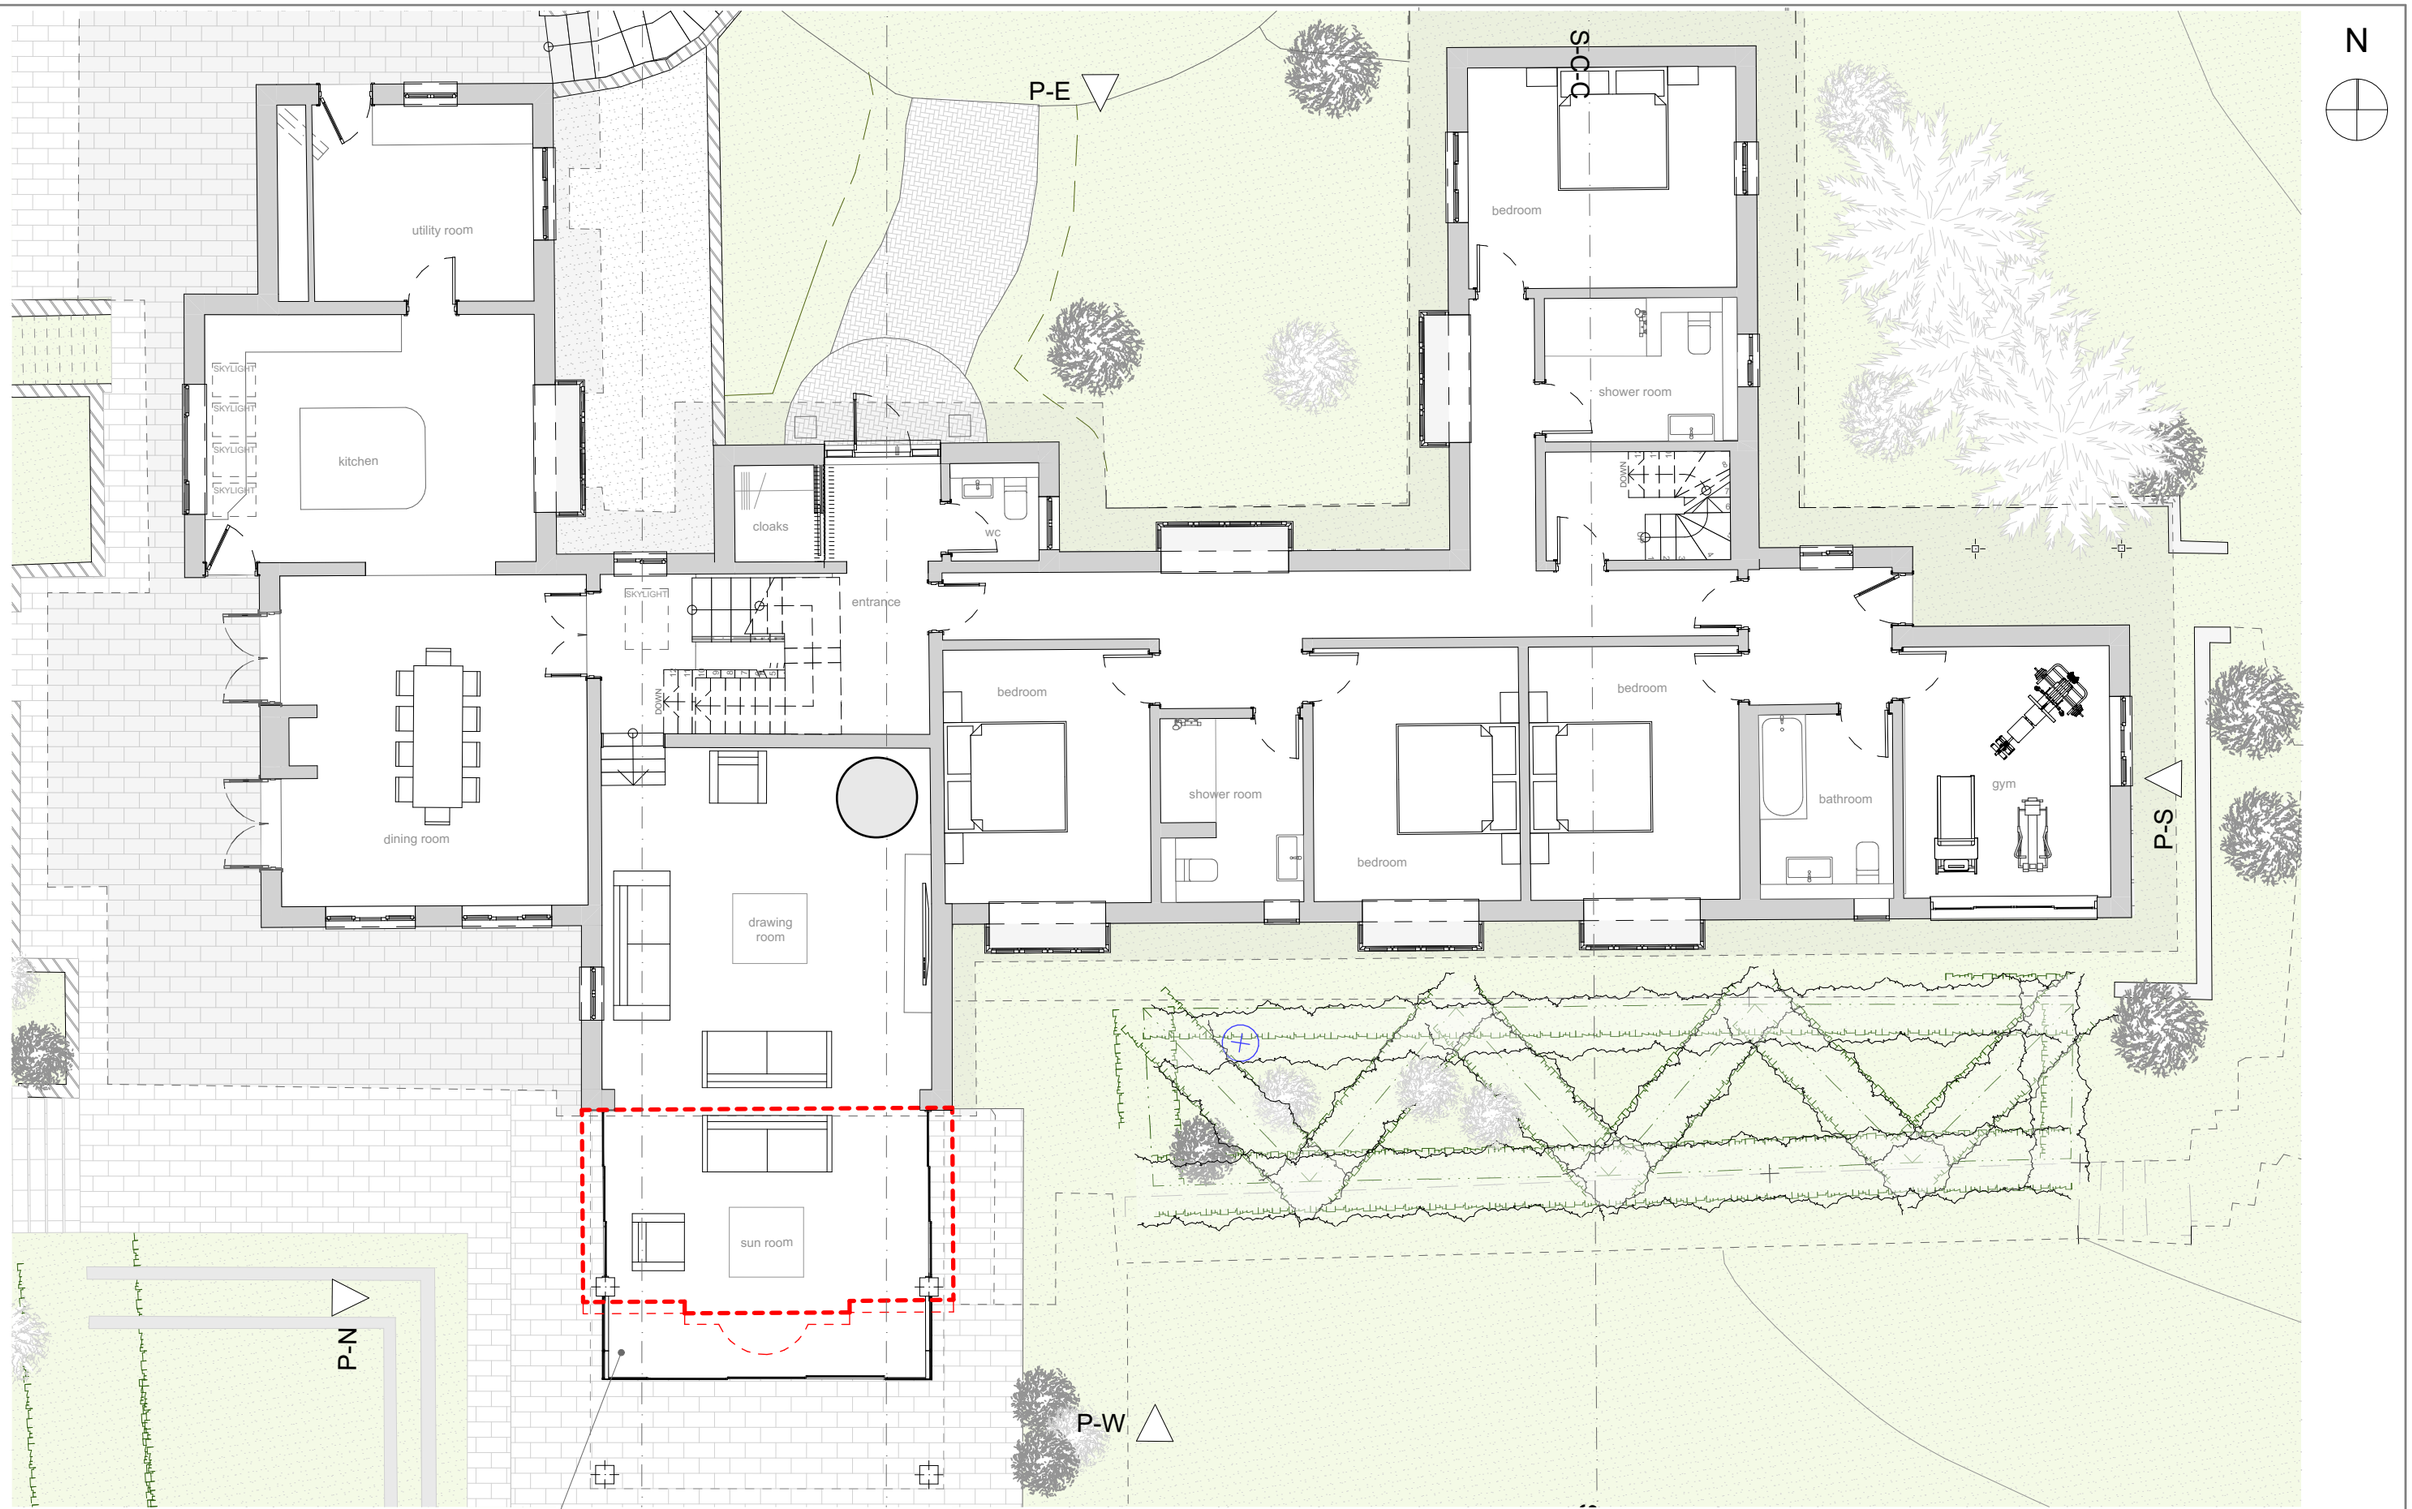

GROUND FLOOR PLAN PROPOSED

Woodside, Penshurst

PROPOSED

existing plan outline

0 1 2 3 4 5

5 Station Yard
Ashburton
Devon TQ13 7EF

Tel: 01364 653 503
Email: info@vanellensheryn.com
Web: www.vanellensheryn.com

chartered architects

van Ellen Sheryn

NOTES:
THIS DRAWING IS COPYRIGHT OF VAN ELLEN + SHERYN LTD.
DO NOT SCALE FROM THIS DRAWING, USE DIMENSIONS SHOWN OR CONTACT THE ARCHITECT FOR CONFIRMATION.
ALL DIMENSIONS TO BE CHECKED ON SITE.
ALL OMISSIONS AND DISCREPENCIES TO BE REPORTED TO THE ARCHITECTS IMMEDIATELY

Revision Notes | Date | Rev

PLANNING

Drawing Status

Original Drawing Size A3

Project: Woodside, Penshurst

Drawing: Proposed Ground floor plan

Project No.	Drawing No.	Revision No.	Scale
2039	P.05		1:100