© **This drawing is protected by copyright and must not be copied or reproduced without the written consent of Penfold Project Services**



SIDE ELEVATION
(1:100)

REAR ELEVATION
(1:100)



SIDE ELEVATION
TO NEAL ROAD
(1:100)

FRONT ELEVATION
TO HEVER ROAD
(1:100)

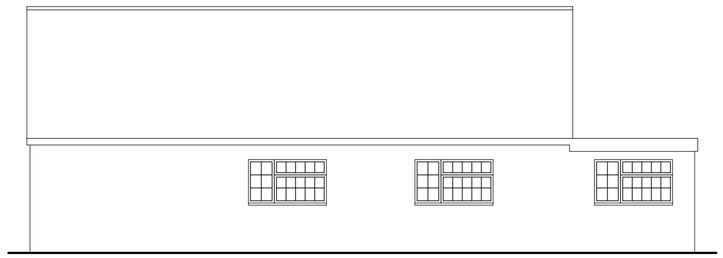


SCALE BAR @ 1:100

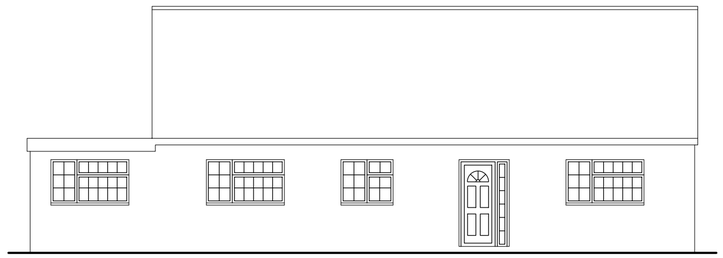


GROUND FLOOR PLAN
(1:50)

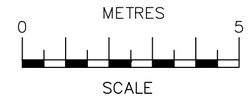


SCALE BAR @ 1:50

| | | |
|---|---|---|
| | | |
| | | |
| 18/10/20 | A | Size of existing dwelling clarified |
| Date | No | Revision |

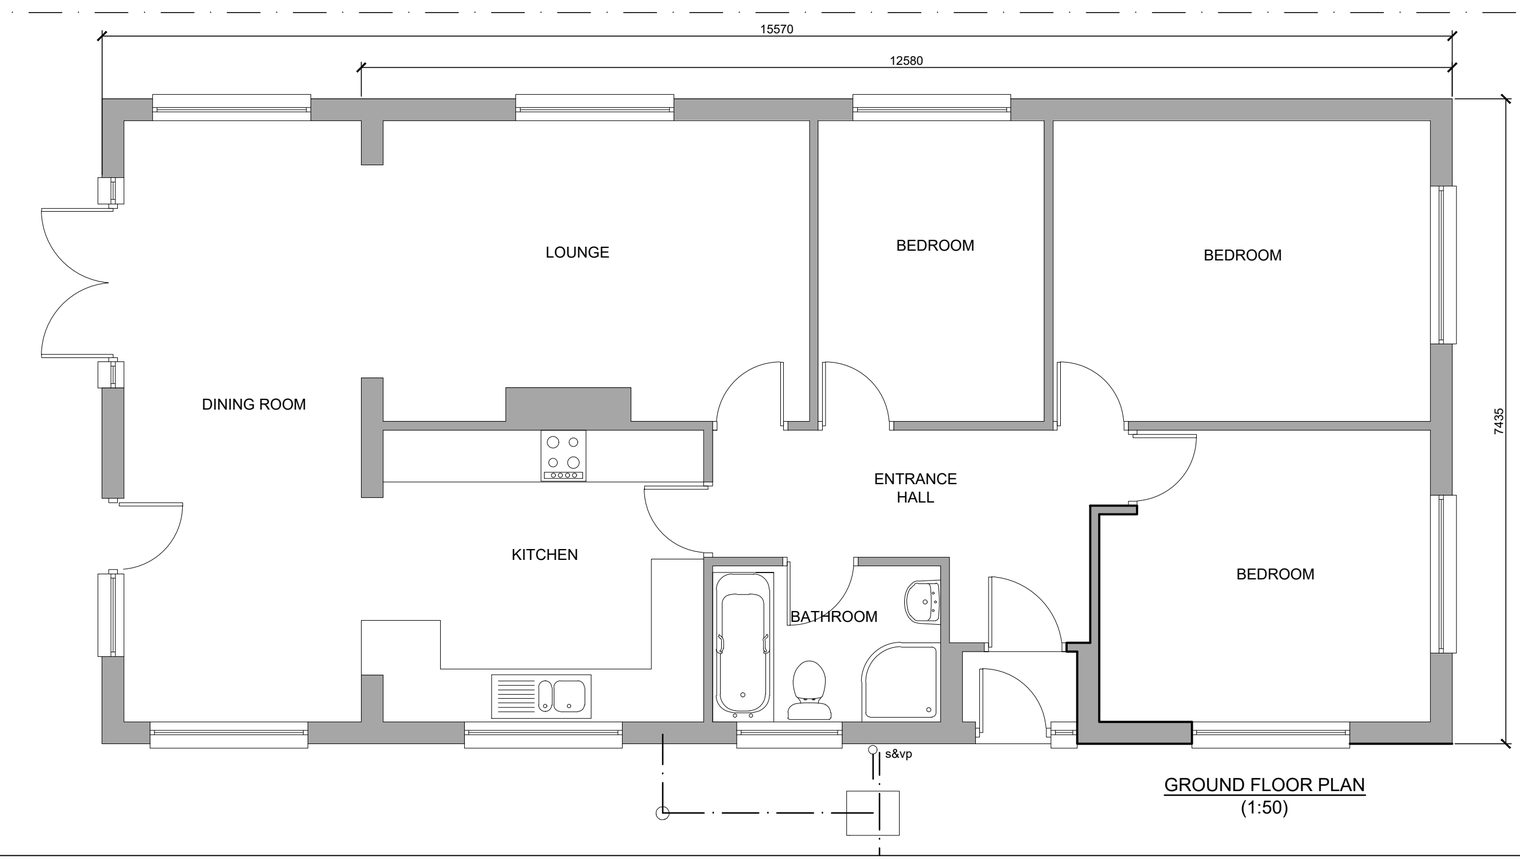***Penfold Project Services***

Epmarket, Wrotham Road, Meopham, Kent, DA13 0JH
Telephone: 01474 816690
e-mail: apenfold448@btinternet.com

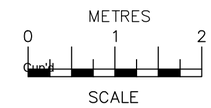Job Title: 21 HEVER ROAD
WEST KINGSDOWN
KENT
TN15 6HD

Dwg Title: PLANS & ELEVATIONS
AS EXISTING

Scale: 1:50 & 1:100 @ A2

Dwg No.: 03A

Date: January 2020