© This drawing is protected by copyright and must not be copied or reproduced without the written consent of Penfold Project Services

PART SIDE ELEVATION
(1:100)

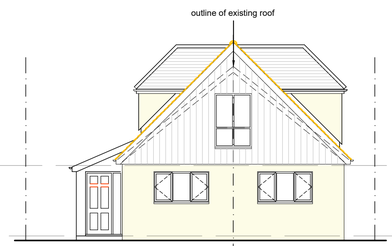

PART REAR ELEVATION
(1:100)

PART SIDE ELEVATION
(1:100)

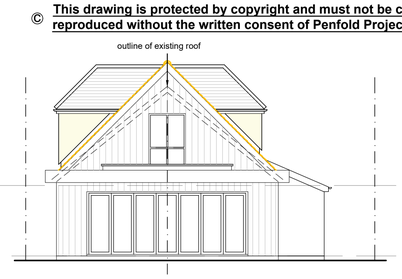

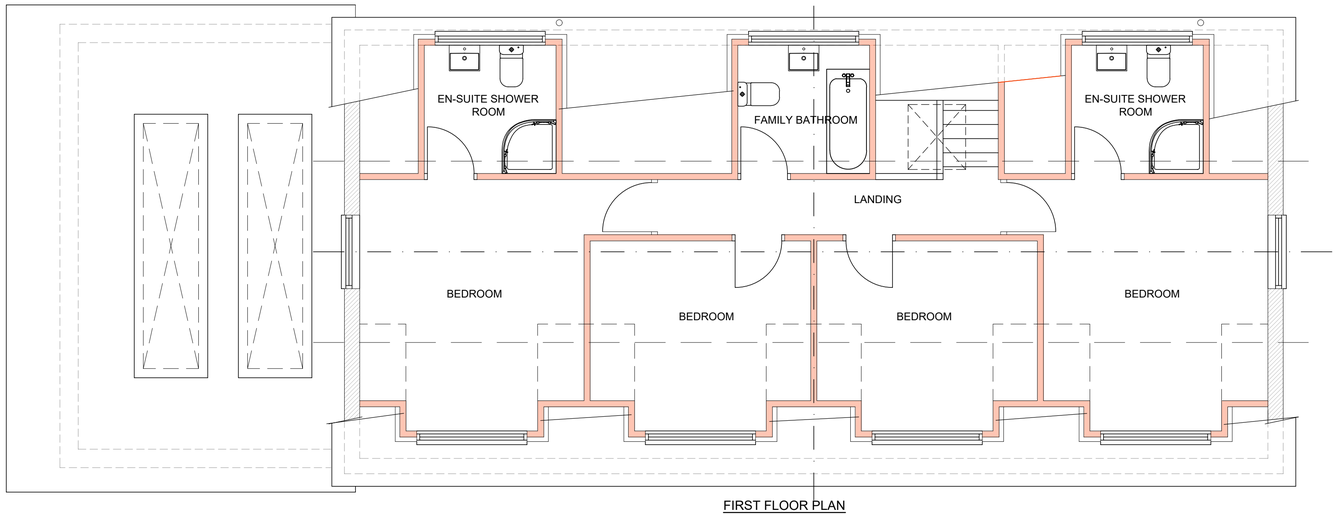

FIRST FLOOR PLAN
(1:50)

MATERIALS

PITCHED ROOF - ROOF TILES
FLAT ROOF - SINGLE PLY MEMBRANE OR FELT TO FLAT ROOF
UPPER FACADE WALLS - VERTICAL BOARDING
DORMER WALLS/CHEEKS - PAINTED RENDER
LOWER FACADE WALLS TO MAIN DWELLING - PAINTED RENDER
WALLS TO REAR EXTENSION - VERTICAL BOARDING
WINDOWS - COLOURED uPVC

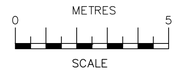

SCALE BAR @ 1:100

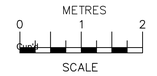

SCALE BAR @ 1:50

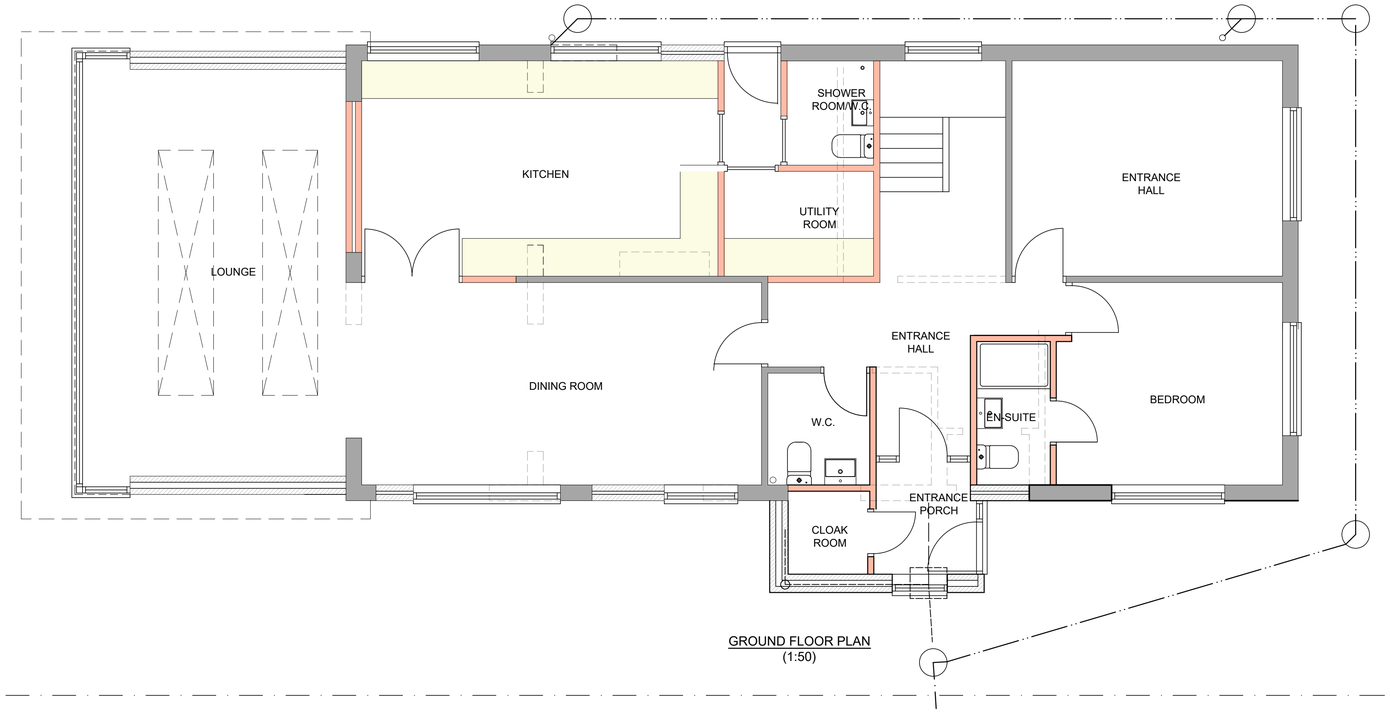

GROUND FLOOR PLAN
(1:50)

Date	No	Revision
05/05/21	C	Further alterations to roof profile and first floor layout
07/12/20	B	Roof profile altered
18/10/20	A	Size of existing dwelling and extensions clarified

Penfold Project Services

Epmarket, Wrotham Road, Meopham, Kent, DA13 0JH
Telephone: 01474 816690
e-mail: apenfold448@btinternet.com

Job Title: 21 HEVER ROAD
WEST KINGSDOWN
KENT
TN15 6HD

Dwg Title: PLANS & ELEVATIONS
AS PROPOSED

Scale: 1:50 & 1:100 @ A1

Dwg No.: 04C

Date: October 2020