


GROUND FLOOR PLAN AS EXISTING
1:100

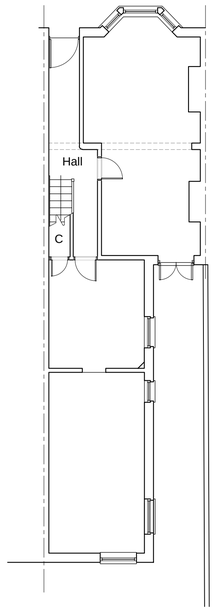


FIRST FLOOR PLAN AS EXISTING
1:100



ROOF PLAN AS EXISTING
1:100

WEST (SIDE) ELEVATION
AS EXISTING
1:100

SOUTH (REAR) ELEVATION
AS EXISTING
1:100

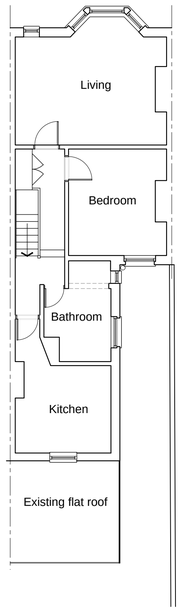


South Elevation
Scale 1:50

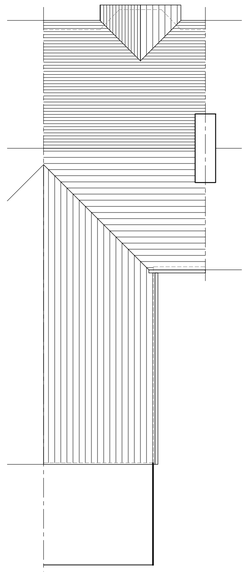


West Elevation
Scale 1:50



Plan
Scale 1:50

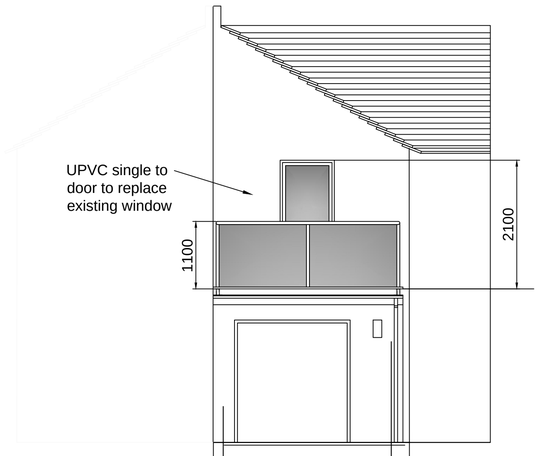Scale 1:500

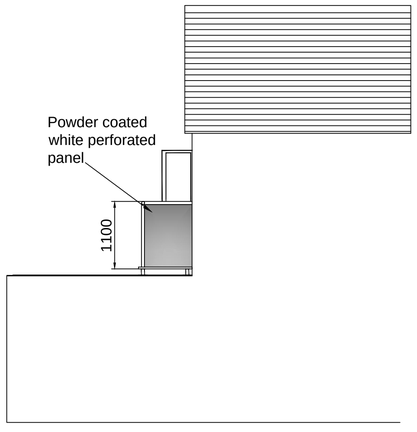


Scale 1:100

## NOTES

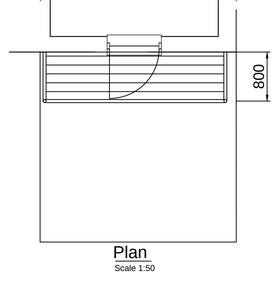This document has been prepared for the titled project or named part thereof and should not be relied upon or used for any other project without an independent check being carried out as to its suitability and prior to written authority of Rathborne & Roche being obtained. Rathborne & Roche accepts no responsibility or liability for the consequence of this document being used for a purpose other than the purposes for which it was commissioned. Any person using or relying on the document for such other purposes agrees, and will by such use or reliance be taken to confirm his agreement to indemnify Rathborne & Roche for all loss or damage resulting there from. Rathborne & Roche accepts no responsibility or liability for this document to any party other than the person by whom it was commissioned.

| Ver | Date | Revision | Drn | Chk | App |
|---|---|---|---|---|---|

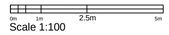Client

RATHBORNE & ROCHE
CONSULTING CIVIL & STRUCTURAL ENGINEERS
27-33 Brighton Road, Redhill, Surrey RH1 6PP
Telephone 01737 773321
e-mail rathbornes@rathbornes.co.uk

Project Name
11 Franklin Road
Portslade

Title
Proposed First Floor Balcony
On The South Elevation

| Checked By | Checked Date | Drawn By | Drawn Date |
|---|---|---|---|
| | | CN | May 21 |
| Approved By | Approval Date | Scale | Status |
| | | As Shown | PA |

Drawing No.
R&R-2021-01-DE-01

Version
OO

A1 Plot Scale 1=
CAD Filename: .DWG