Revision A

DRAWING No. A020/276/S/01

DO NOT SCALE DIMENSIONS FROM DRAWING

FRONT ELEVATION

SCALE 1:100

SIDE ELEVATION

SCALE 1:100

REAR ELEVATION

SCALE 1:100

SIDE ELEVATION

SCALE 1:100

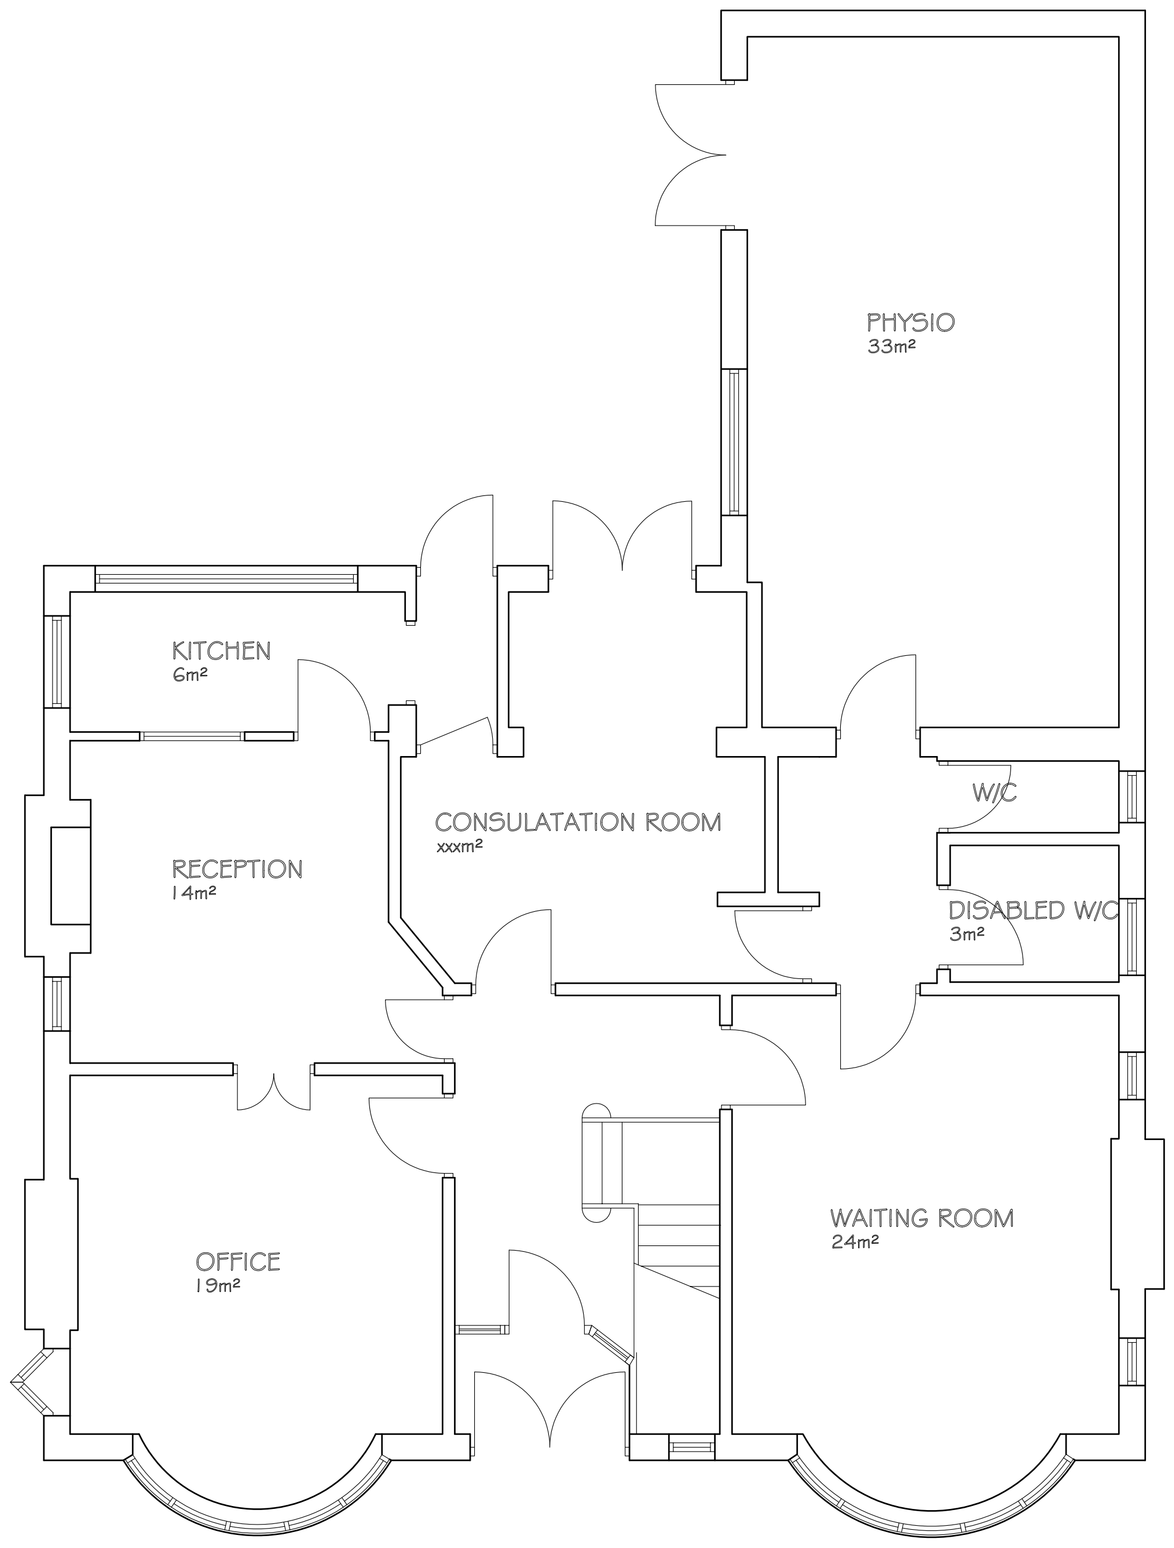

GROUND FLOOR

TOTAL FLOOR AREA: 145m²

SCALE 1:50

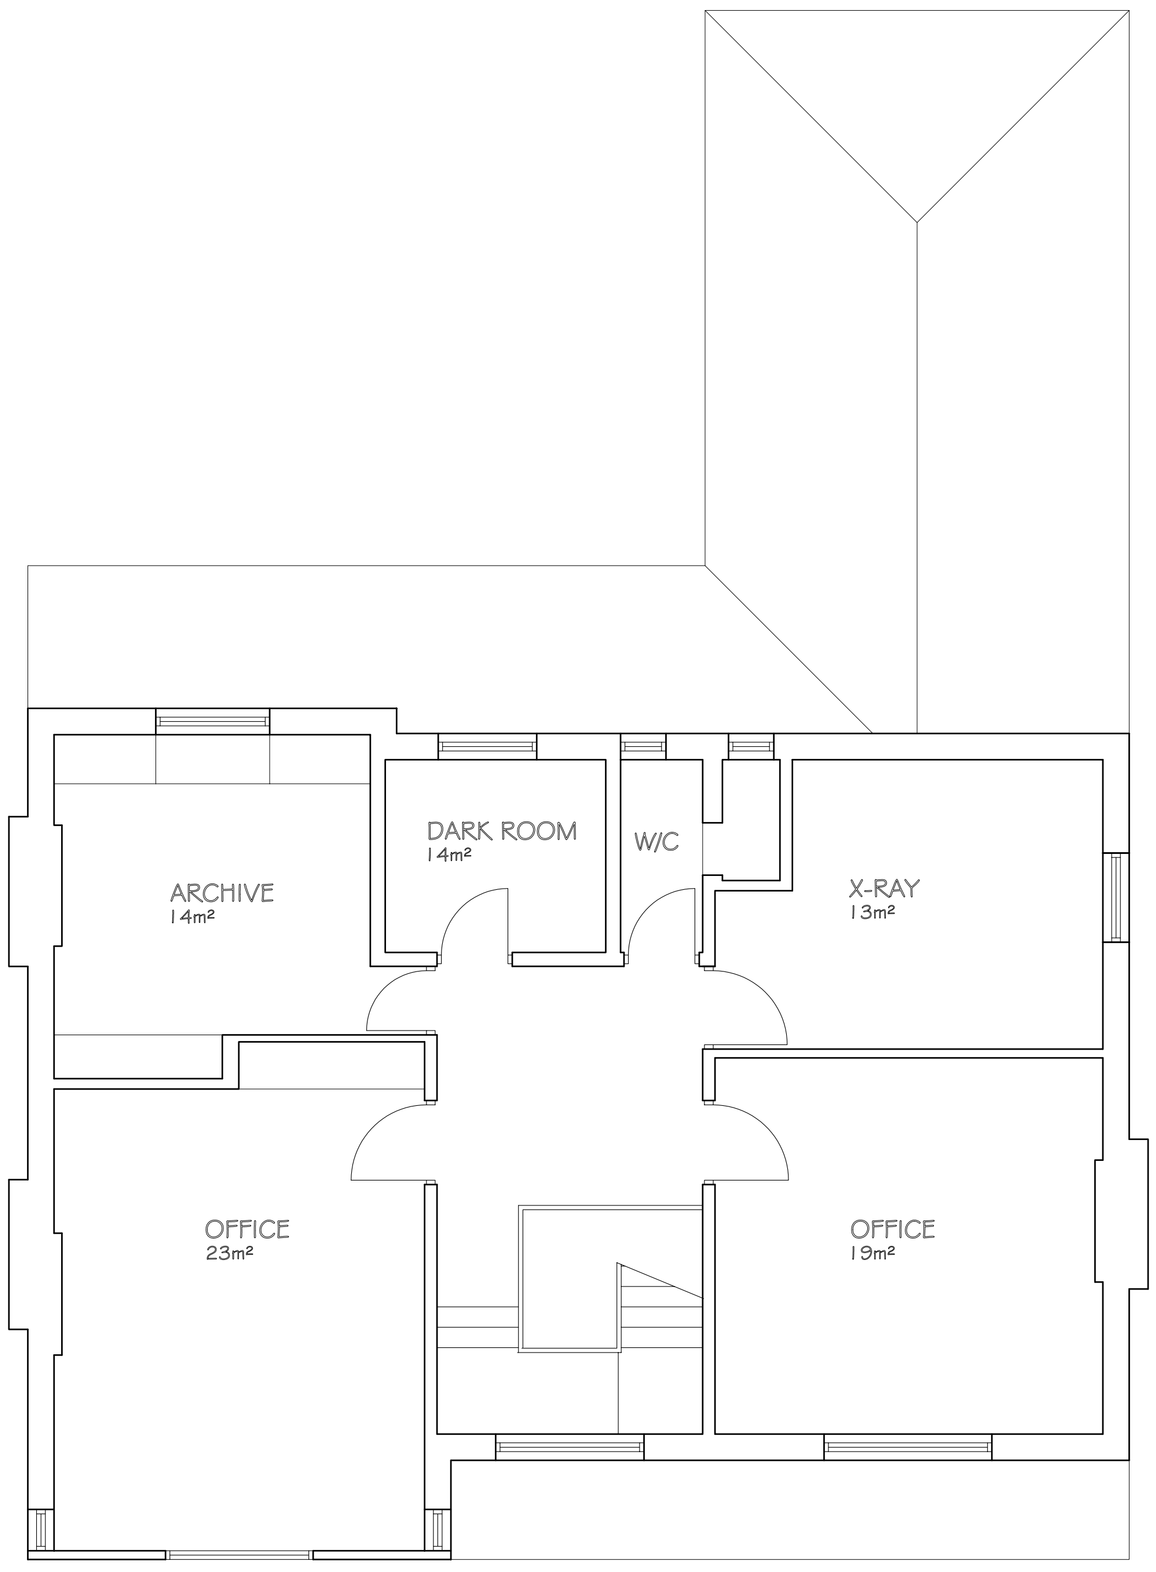

FIRST FLOOR

TOTAL FLOOR AREA: 98m²

0m 1m 2m 3m

1:50 SCALE BAR

NOTES

1. ALL DIMENSIONS ARE IN MILLIMETRES.
2. DO NOT SCALE FROM THIS DRAWING.
3. THIS DRAWING IS TO BE READ IN CONJUNCTION WITH ALL OTHER RELATED DRAWINGS AND DOCUMENTS. THE USER SHOULD CONSULT THE DRAWING ISSUE REGISTER FOR DETAILS.
4. THE CONTRACTOR IS TO CHECK AND VERIFY ALL DIMENSIONS ON SITE PRIOR TO COMMENCEMENT OF CONSTRUCTION WORKS.
5. THE ENGINEER/ARCHITECT SHOULD BE CONTACTED IMMEDIATELEY IF THE ASSUMPTIONS USED IN THE DESIGN AND DRAWING PREPARARTION DIFFER TO THAT FOUND ON SITE.

CONFIGURATION

TOTAL INTERNAL FLOOR AREA 243m²

TOTAL SITE AREA 626m²

MATERIAL SPECIFICATION

ROOF CLADDING
ROSEMARY CLAY TILES

EXTERNAL WALLS
SMOOTH FACED BRICK
WHITE RENDER

WINDOW & DOORS
WHITE UPVC DOUBLE GLAZED

FASCIA & EAVES BOARD
UPVC FASCIA & EAVES

RAINWATER GOODS
BLACK UPVC GUTTERING
BLACK UPVC DOWNPIPES

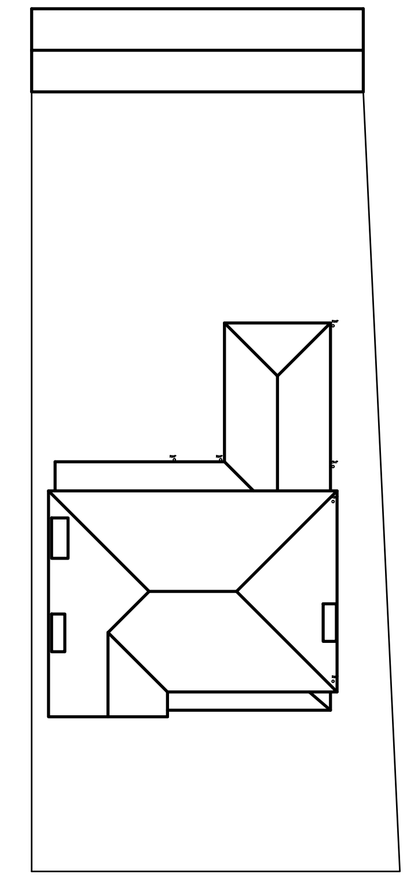

SITE PLAN

SCALE 1:200

Rev.	Amendments	Date	By
A	Minor Amendment Survey Updated	16/12/20	PB

Keystone Design Associates Ltd.

Registered Office
Development House
261 Church Street
Blackpool
FY1 3PB

Tel. No. 01253 649040
Fax. No. 01253 752901
Email : info@keystonedesign.co.uk

PROJECT ADDRESS
1 CUMBERLAND AVENUE
BLACKPOOL

PROJECT TITLE
CONVERSION

DRAWING TITLE
SURVEY DRAWINGS

Client	Scales
Mr Steohen McLoughlin	1:50/100/200@A

Drawn	Checked	Date
JCH		14-12-20

DRAWING No. A020/276/S/01

Revision A

THIS DRAWING & CONTENTS ARE THE PROPERTY OF KEYSTONE DESIGN ASSOC LTD. UNAUTHORISED REPRODUCTION OF THE WHOLE OR ANY PART THERE OF INFRINGES COPYRIGHT AND MAY LEAD TO PROSECUTION OF CIVIL PROCEEDINGS

H:\Documents\Drawings\2020/Cumberland Avenue 1

This document was created with Win2PDF available at http://www.win2pdf.com.
The unregistered version of Win2PDF is for evaluation or non-commercial use only.