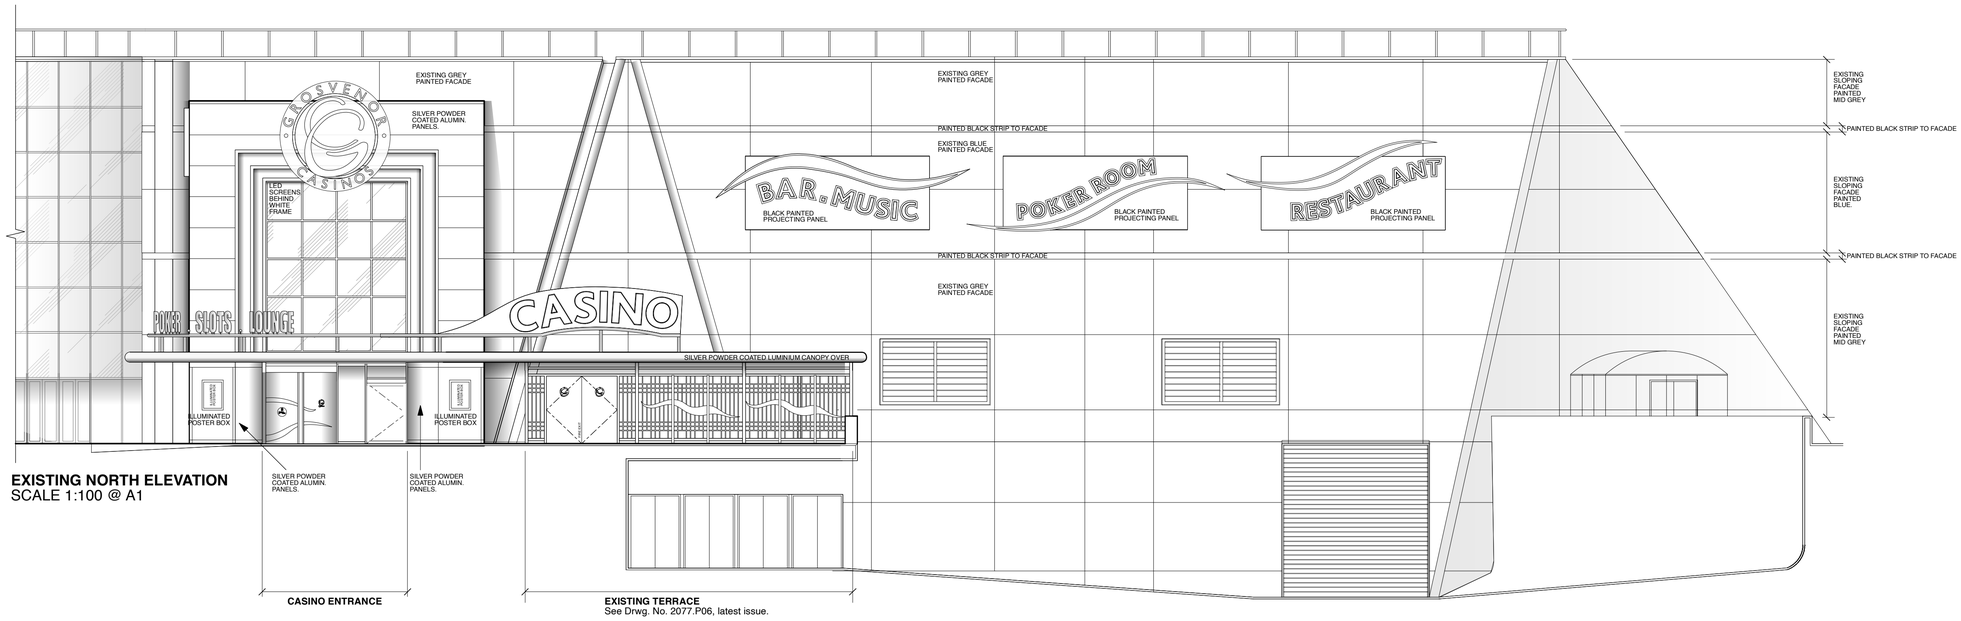

EXISTING NORTH ELEVATION
SCALE 1:100 @ A1

See Drwg. No. 2077.P06, latest issue.

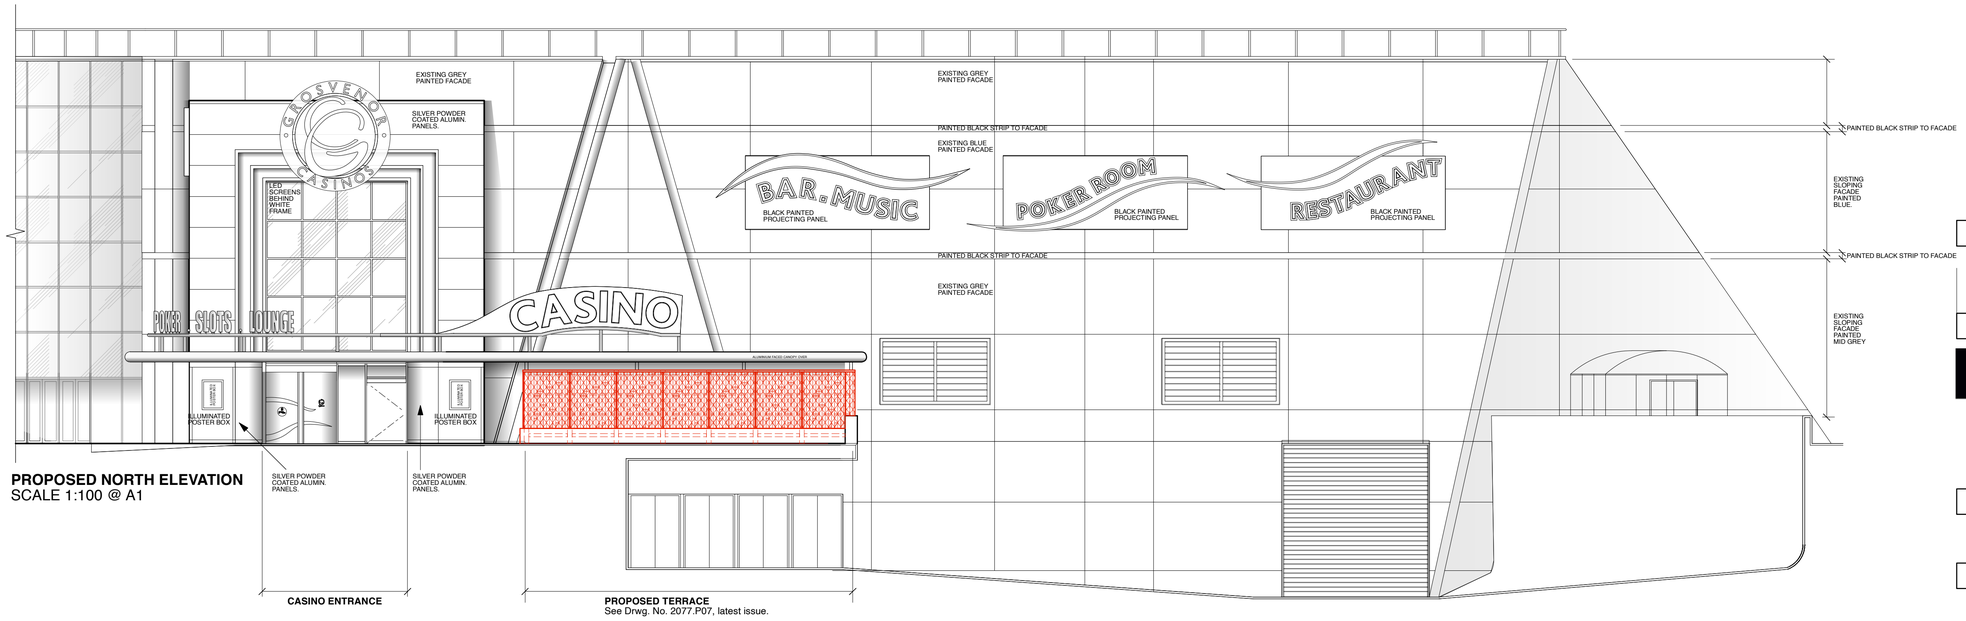

PROPOSED NORTH ELEVATION
SCALE 1:100 @ A1

See Drwg. No. 2077.P07, latest issue.

GROSVENOR CASINOS
EXISTING & PROPOSED EXTERNAL ELEVATIONS

BLACKPOOL

NOTE:

This drawing has been prepared from existing unchecked survey information provided by the client.
All dimensions are to be checked on site and any discrepancies reported to the designer prior to proceeding.
Figured dimensions where given are to take precedence over scaled or site dimensions.

READ IN CONJUNCTION WITH:

2077.P04, LOCATION PLAN, latest issue.
2077.P06, EXISTING EXTERNAL TERRACE ELEVATIONS, latest issue.
2077.P07, PROPOSED EXTERNAL TERRACE ELEVATIONS, latest issue.
2077.P08, EXISTING GROUND FLOOR PLAN, latest issue.
2077.P09, PROPOSED GROUND FLOOR PLAN, latest issue.

0M 1 2 3 4 5 6 7 8 9

SCALE BAR
SCALE 1:100 @ A1

FOR INFORMATION

REVISION	DATE	DESCRIPTION

DESIGN AT SOURCE
INTERIOR DESIGN & ARCHITECTURE
Tel: +44 (0) 138 676 0044 E-mail: hello@designatsource.com
Design At Source Ltd. 2-4 High Street, Evesham, Worcestershire, WR11 4HJ

CLIENT:	Grosvenor Casinos
JOB TITLE:	Grosvenor Casino, Blackpool
DRAWING TITLE:	Existing & Proposed External Elevations
JOB NO:	2077
DRAWING NO:	P05
SCALE:	A1 - 1:100
REVISION:	
DATE:	June 2021
DRAWN BY:	JEG
CHECKED BY:	AGB

© Copyright:
This drawing is the property of Design At Source Ltd. Copyright and intellectual property for all information shown is reserved by them and the drawing is issued on the condition that it is not copied either wholly, or in part, without the consent in writing of Design At Source Ltd.
Figured dimensions to take preference over those scaled.
All dimensions to be checked on site before commencement of any work or shop drawings.
This drawing is to be read in conjunction with the specification when existing.

Design At Source Limited. Registered In England No. 4168514 VAT No. 775 5336 01
Registered address: 2-4 High Street, Evesham, Worcestershire, WR11 4HJ.