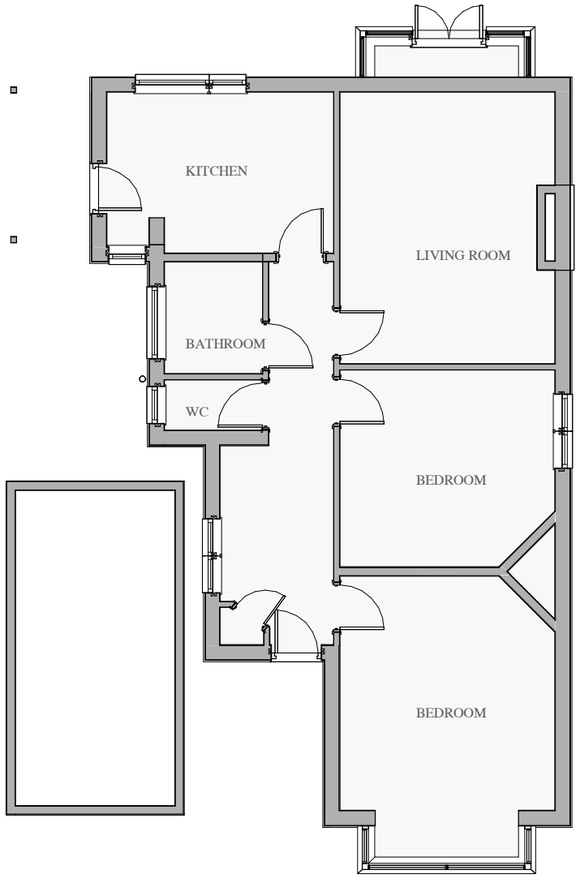

01 Existing Ground Floor.
1 : 100

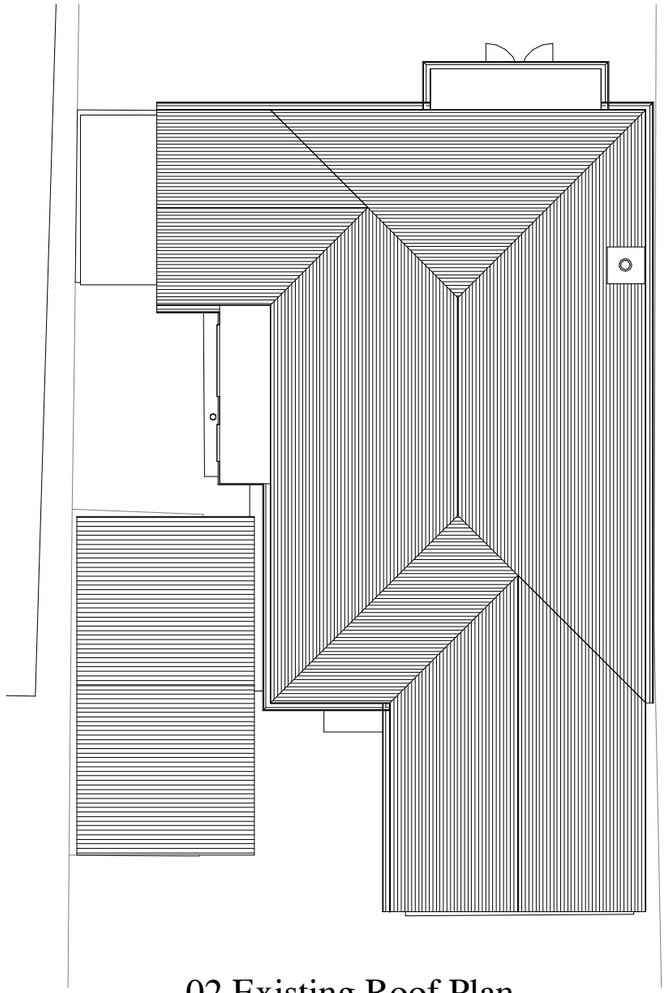

02 Existing Roof Plan.
1 : 100

0 1 2 3 4 5 10

SCALE: 1:100 @ A3

CANOPY Planning Services
Tel: 020 3632 2690 Email: info@canopyplanning.co.uk
Mob: 07956311277 Web: www.canopyplanning.co.uk
CIAT Registered Practice

-

29 WEST MEAD
EWELL KT19 0BJ

EXISTING PLANS

PLANNING USE ONLY			21183/03
Date	May 2021		
Drawn by	A N.		
Checked by	Checker	Scale	1 : 100

Existing Front Elevation.
1 : 100

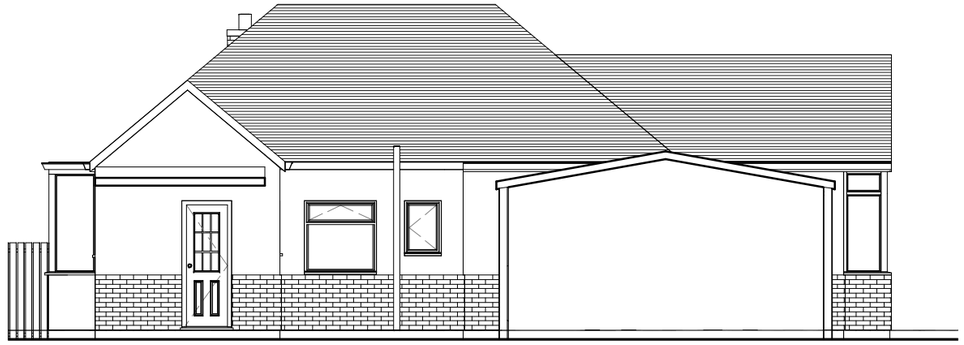

Existing Side Elevation II.
1 : 100

Existing Rear Elevation.
1 : 100

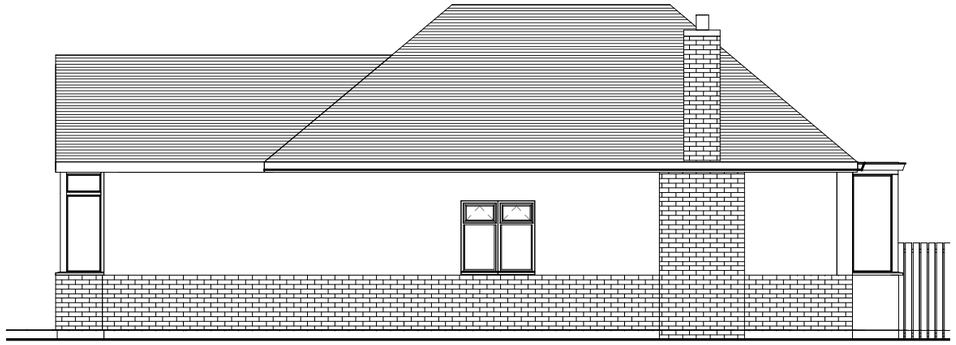

Existing Side Elevation.
1 : 100

0 1 2 3 4 5 10
SCALE: 1:100 @ A3

CANOPY
Planning Services
Tel: 020 3632 2690 Email: info@canopyplanning.co.uk
Mob: 07956311277 Web: www.canopyplanning.co.uk
CIAT Registered Practice

-

29 WEST MEAD
EWELL KT19 0BJ

EXISTING ELEVATIONS

PLANNING USE ONLY		21183/04	
Date	May 2021		
Drawn by	A N.		
Checked by	Checker	Scale	1 : 100

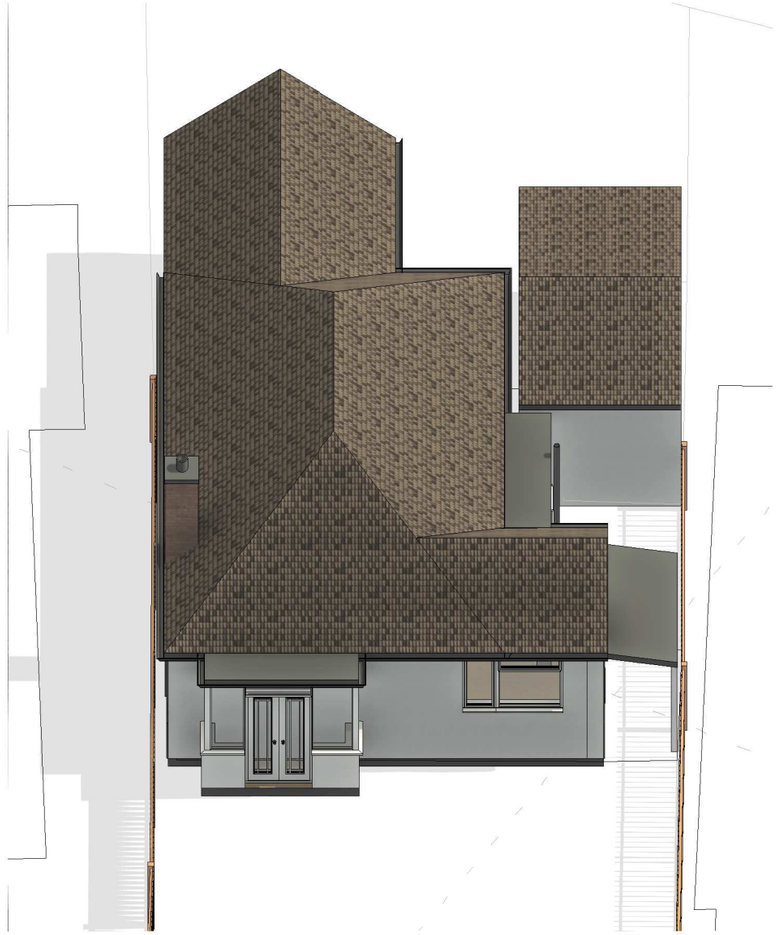

CANOPY
Planning Services
Tel: 020 3632 2690 Email: info@canopyplanning.co.uk
Mob: 07956311277 Web: www.canopyplanning.co.uk
CIAT Registered Practice

-

29 WEST MEAD
EWELL KT19 0BJ

EXISTING 3D

PLANNING USE ONLY		21183/05
Date	May 2021	
Drawn by	A N.	
Checked by	Checker	Scale

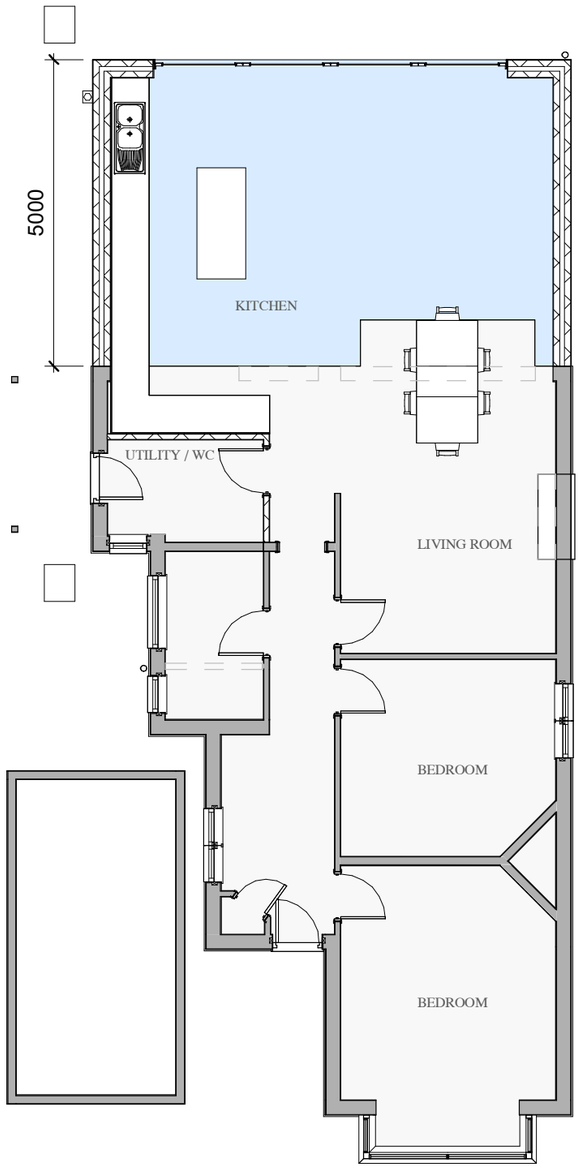

01 Proposed Ground Floor.
1 : 100

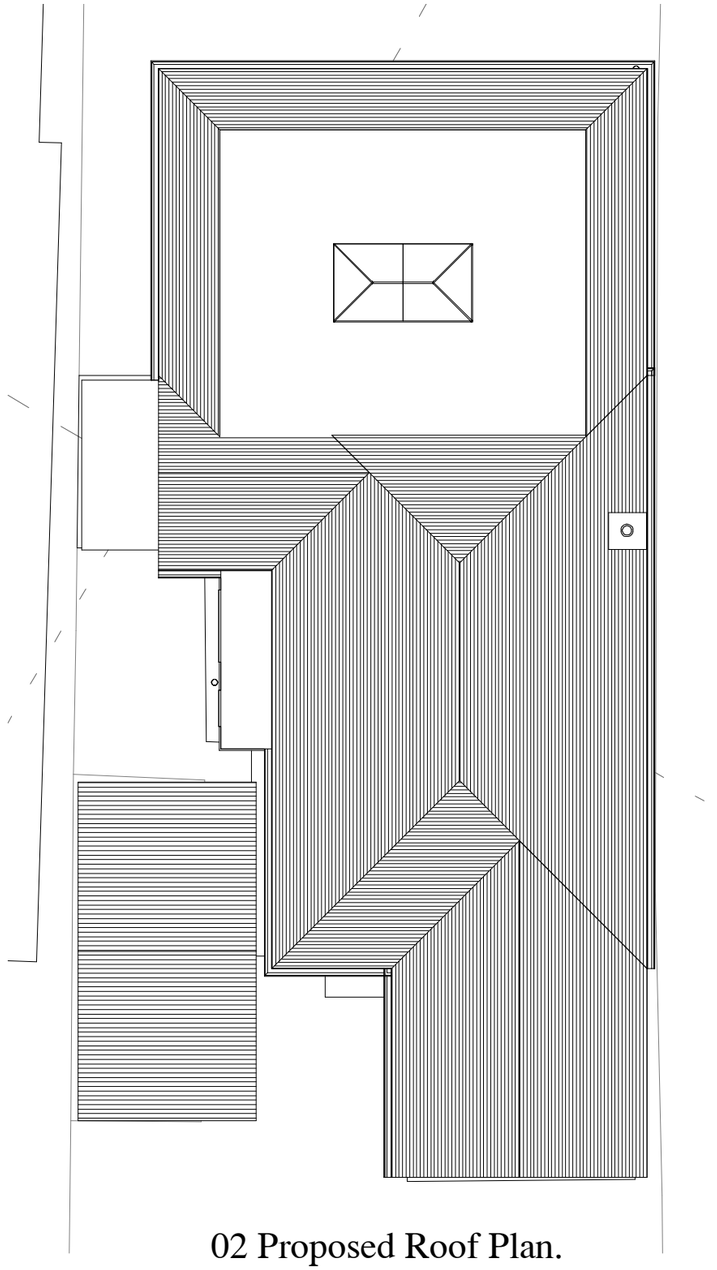

02 Proposed Roof Plan.
1 : 100

0 1 2 3 4 5 10

SCALE: 1:100 @ A3

CANOPY
Planning Services
Tel: 020 3632 2690 Email: info@canopyplanning.co.uk
Mob: 07956311277 Web: www.canopyplanning.co.uk
CIAT
Registered Practice

-

29 WEST MEAD
EWELL KT19 0BJ

PROPOSED PLANS

PLANNING USE ONLY			21183/09
Date	May 2021		
Drawn by	A N.		
Checked by	Checker	Scale	1 : 100

Proposed Front Elevation.
1 : 100

Proposed Side Elevation II.
1 : 100

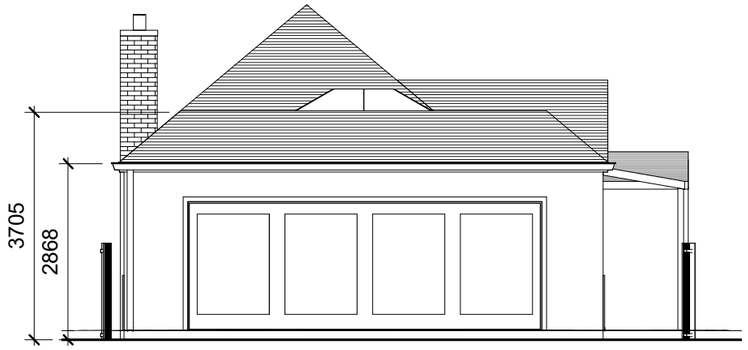

Proposed Rear Elevation.
1 : 100

Proposed Side Elevation.
1 : 100

0 1 2 3 4 5 10

SCALE: 1:100 @ A3

CANOPY
Planning Services
Tel: 020 3632 2690 Email: info@canopyplanning.co.uk
Mob: 07956311277 Web: www.canopyplanning.co.uk
CIAT Registered Practice

-

29 WEST MEAD
EWELL KT19 0BJ

PROPOSED ELEVATIONS

PLANNING USE ONLY		21183/10	
Date	May 2021		
Drawn by	A N.		
Checked by	Checker	Scale	1 : 100

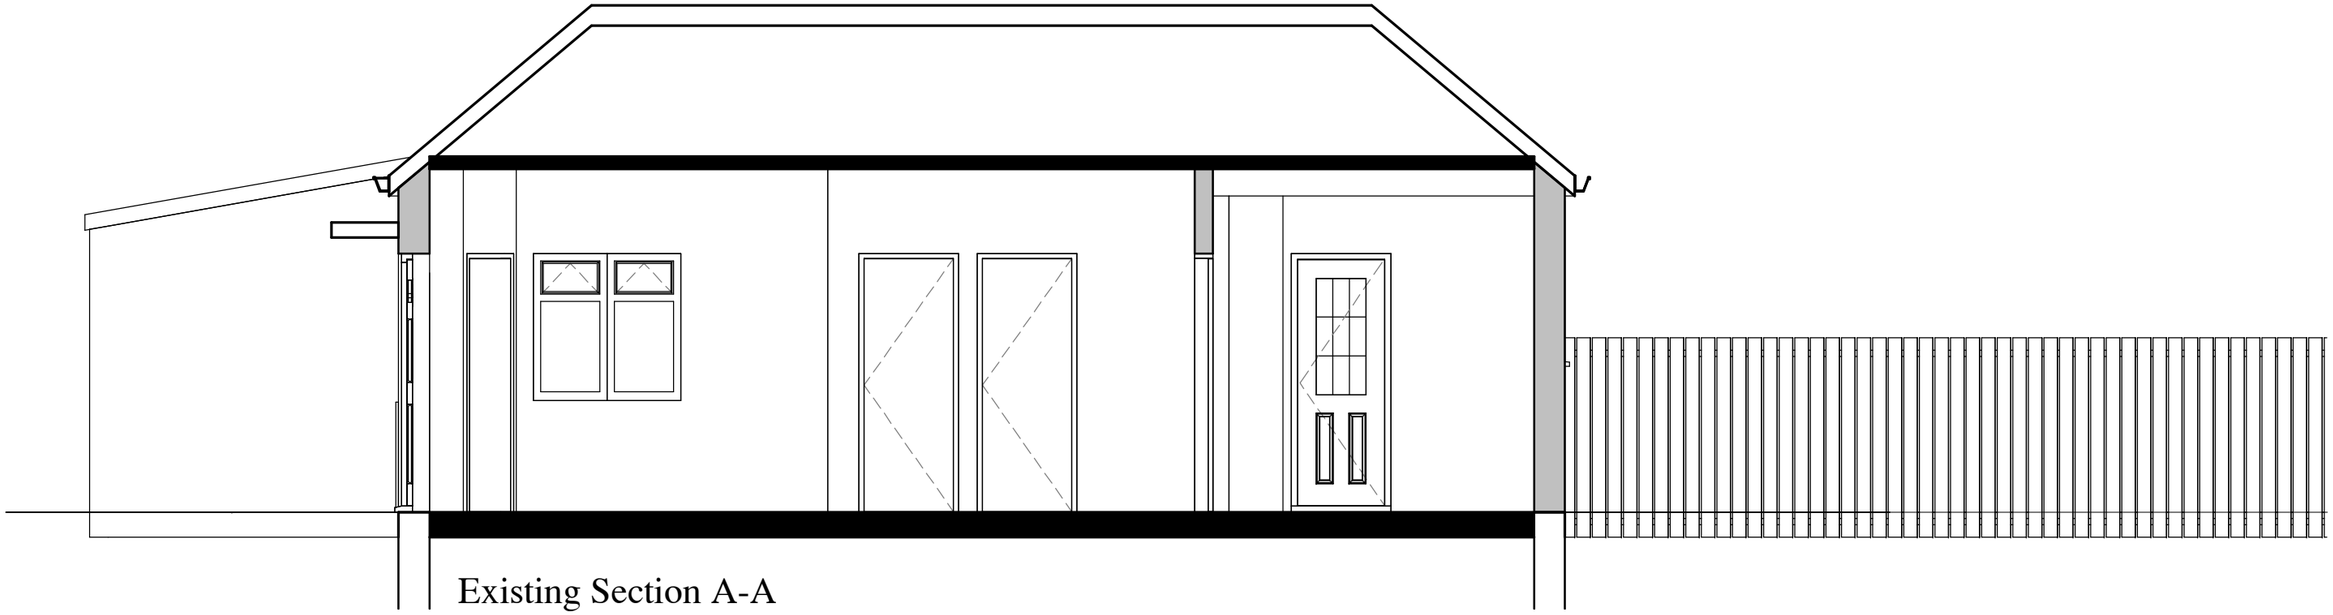

Existing Section A-A
1 : 50

0 1 2 3 4 5
SCALE: 1:50 @ A3

CANOPY
Planning Services
Tel: 020 3632 2690 Email: info@canopyplanning.co.uk
Mob: 07956311277 Web: www.canopyplanning.co.uk
CIAT Registered Practice

-

29 WEST MEAD
EWELL KT19 0BJ

EXISTING SECTION

Project number	Project Number	21183/11	
Date	May 2021		
Drawn by	Author		
Checked by	Checker	Scale	1 : 50

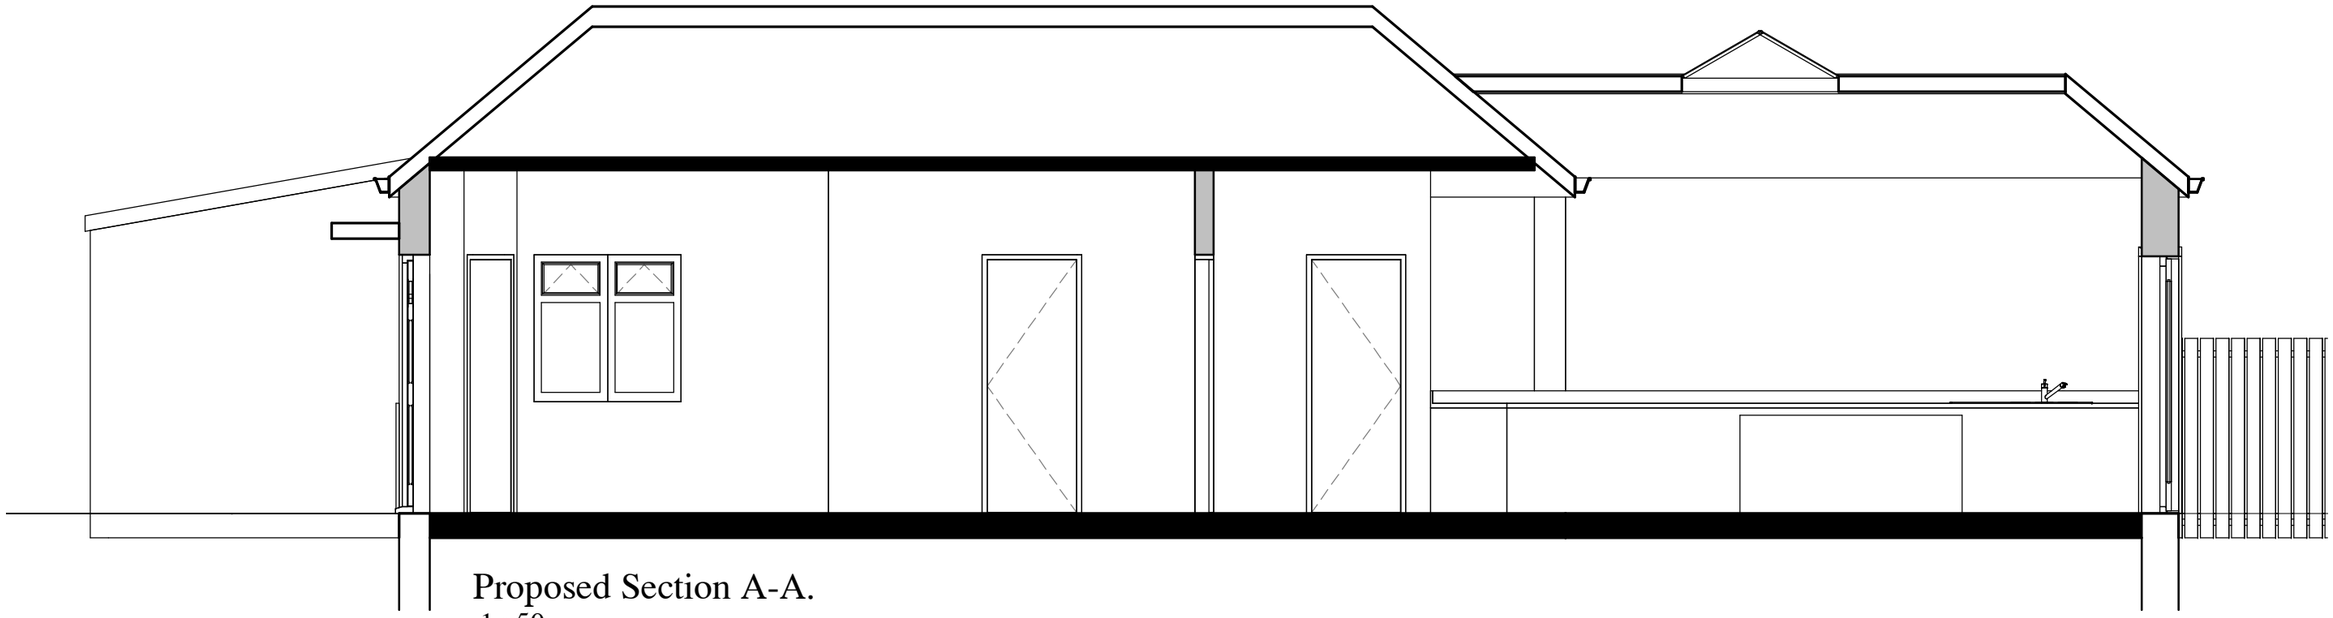

Proposed Section A-A.
1 : 50

0 1 2 3 4 5
SCALE: 1:50 @ A3

CANOPY
Planning Services
Tel: 020 3632 2690 Email: info@canopyplanning.co.uk
Mob: 07956311277 Web: www.canopyplanning.co.uk
CIAT Registered Practice

-

29 WEST MEAD
EWELL KT19 0BJ

PROPOSED SECTION

Project number	Project Number	21183/12	
Date	May 2021		
Drawn by	Author		
Checked by	Checker	Scale	1 : 50

CANOPY
Planning Services
Tel: 020 3632 2690 Email: info@canopyplanning.co.uk
Mob: 07956311277 Web: www.canopyplanning.co.uk
CIAT Registered Practice

-

29 WEST MEAD
EWELL KT19 0BJ

PROPOSED 3D

PLANNING USE ONLY		21183/13
Date	May 2021	
Drawn by	A N.	
Checked by	Checker	Scale