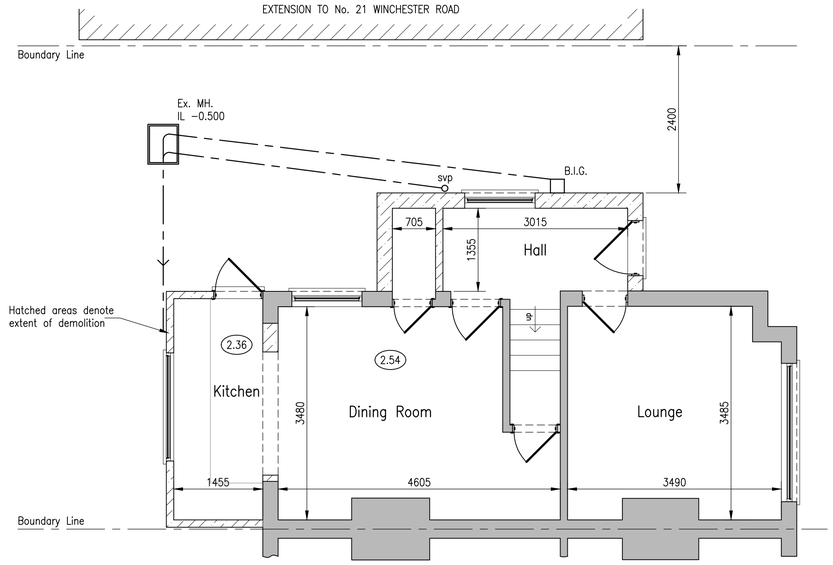

EXISTING GROUND FLOOR PLAN

(Scale 1 : 50)

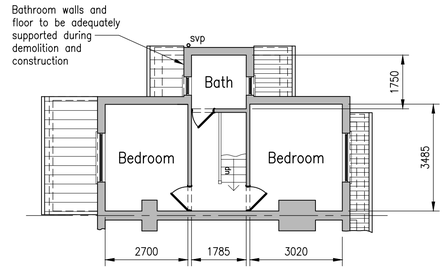

EXISTING FIRST FLOOR PLAN

(Scale 1 : 100)

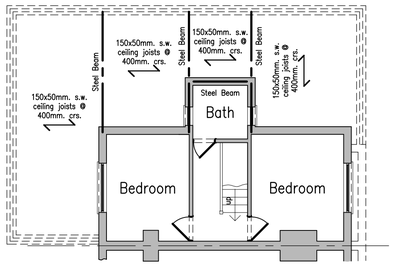

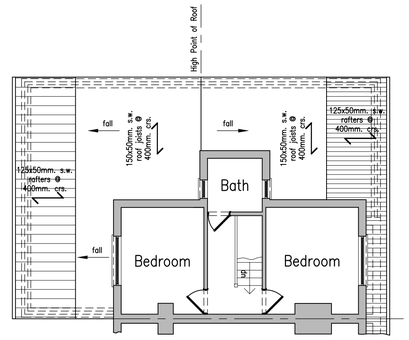

PROPOSED CEILING PLAN

(Scale 1 : 100)

PROPOSED ROOF PLAN

(Scale 1 : 100)

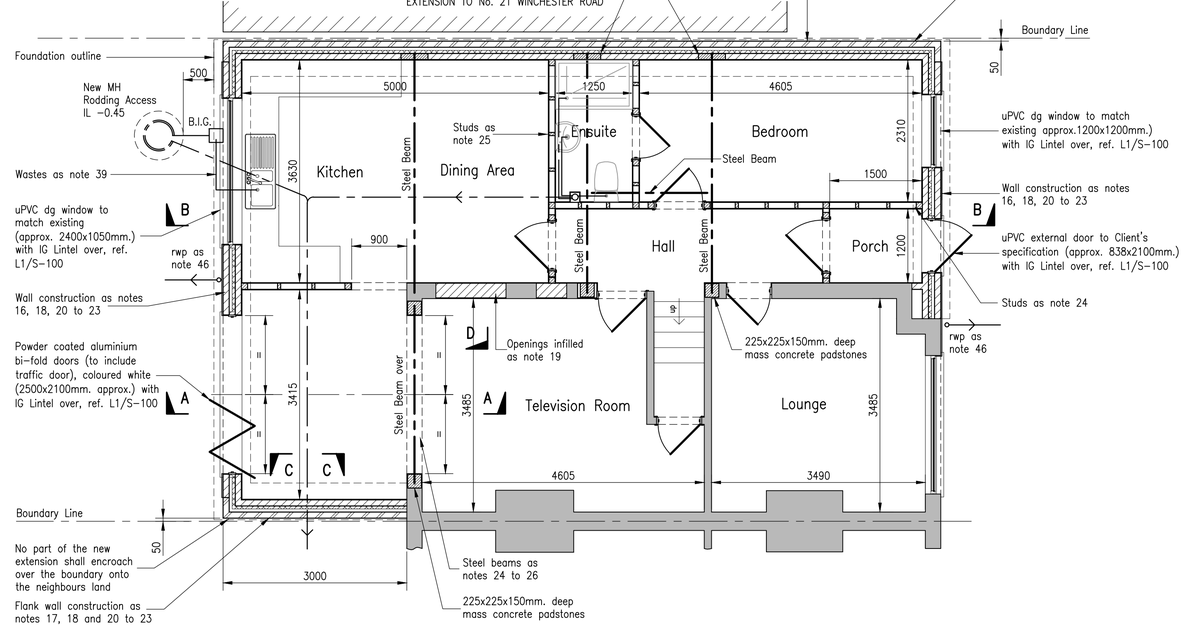

PROPOSED GROUND FLOOR PLAN

(Scale 1 : 50)

LOCATION PLAN

(Scale 1 : 1250)

0.5 0 1 2 3m.
(1:50)

1 0 1 2 3 4 5m.
(1:100)

10 5 0 10 20 30 40 50m.
(1:1250)

Revisions	Notes	Client:	Project:	HEMHURST TECHNICAL SERVICES LIMITED
	1. This drawing is copyright and should not be reproduced without written permission. 2. This drawing is issued by 'Hemhurst Technical Services Ltd.' subject to the condition that it is not copied, reproduced or distributed either in whole, or in part, or used in anyway detrimental to 'Hemhurst Technical Services Ltds' interests. 3. This drawing is to be read in conjunction with Drg. Nos. HHL/658-2 and HHL/658-3. 4. For general notes, refer to Drg. No. HHL/658-3.	Mrs. W. Harrison, 19, Winchester Road, Bexleyheath, Kent, DA7 4TX.	Single Storey Side & Rear Extension	22, Nursery Avenue, Bexleyheath, Kent, DA7 4JZ. Tel: 020 8304 5520 e-mail: mail@hemhurst-ts.co.uk website: www.hemhurst-ts.co.uk

Drawing:	Drawn:	Date:	Drawing No.	Rev.
Plans	S. Quigley A.C.I.O.B.	May 2021	HHL/658-1	
	Scale: 1:50, 1:100 & 1:1250			