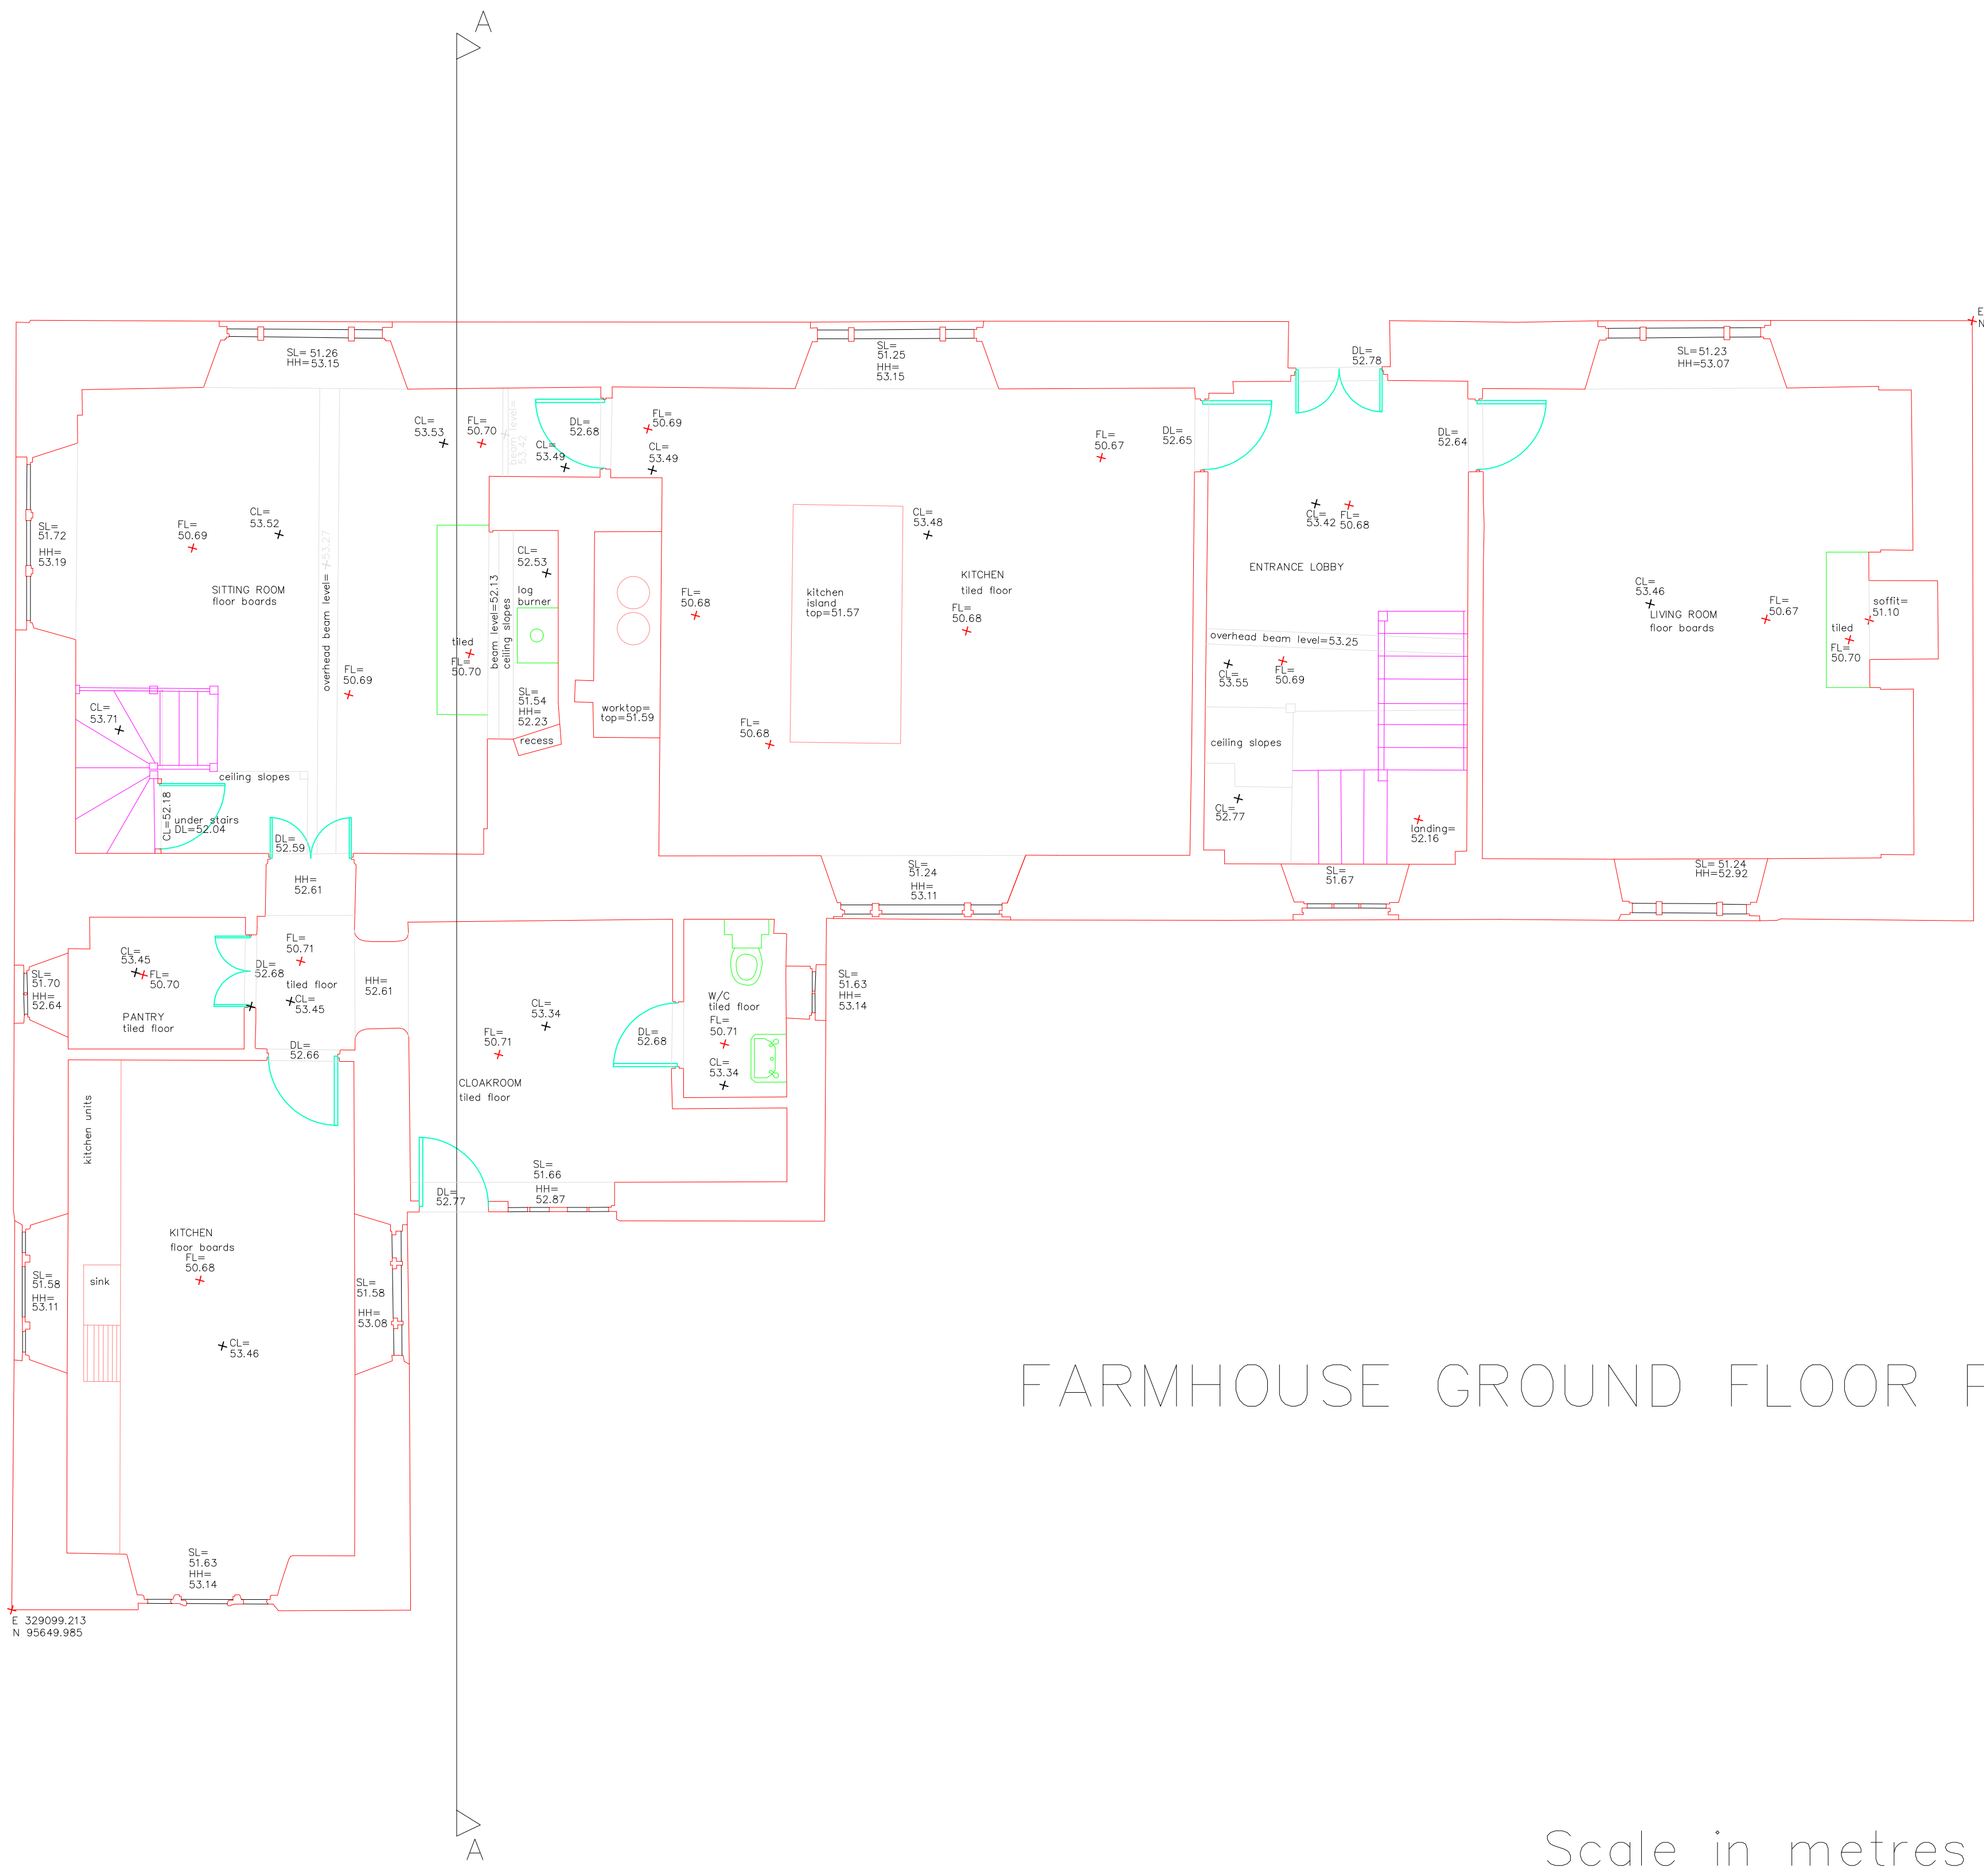

FARMHOUSE GROUND FLOOR PLAN

Scale in metres

0 2 4 6 8 10

Notes

1. This survey has been computed and drawn about Ordnance Survey (OS) grid co-ordinates and is orientated to grid North by GPS Survey.
2. All levels are in metres and relate to the Ordnance Survey (OS) National Datum by GPS Survey.
3. This survey was surveyed for a scale of 1:100, any subsequent enlargements should be verified on site.
4. Whilst every care has been taken, no responsibility can be accepted for errors or omissions caused by detail obscured or not accessible at the time of this survey.
5. Visible features in the vicinity of the boundaries, as shown on this survey, may not represent the extent of legally conveyed ownership.

Legend

AC	Air Conditioning Unit	MKR	Marker Post
AE	Aerial	MP	Milepost
AV	Air Valve	MS	Milestone
BB	Belisha Beacon	NB	Notice Board
BL	Bed Level	OHC	Overhead Cable
BOL	Bollard	P	Post
BS	Borehole	B/W	Barbed Wire Fence
BT	Bus Stop	P/C	Post and Chain Fence
C/B	BT Inspection Chamber	P/R	Post and Rail Fence
C/L	Close Boarded Fence	P/W	Post and Wire Fence
C/I	Chain Link Fence	PBOX	Post Box
C/PL	Corrugated Iron	PM	Parking Meter
CATV	Corrugated Plastic	RE	Rodding Eye
CB	Cable Television	RG	Road Gully
CCTV	Control Box	RLS	Railway Signal
CL	Close Circuit TV	RP	Reflector Post
CPS	Cover Level	RS	Road Sign
DK	Concrete Paving Slabs	RTS	Road Traffic Signal
DWP	Drop Kerb	RWP	Rain Water Pipe
EP	Down Water Pipe	SC	Stop Cock
ER	Electricity Pole	S/F	Security Fencing
FB	Earth Rod	SOS	Emergency Telephone
FH	Flower Bed	SP	Sign Post
FL	Fire Hydrant	SPC	Speed Camera
fws	Floor Level	⧋	Survey Station
G	Foul Water Sewer	SV	Stop Valve
G 0.8	Gully	SVP	Soil & Vent Pipe
GB	Grth of Tree 0.8m	sws	Storm Water Sewer
GP	Grit Bin	TCB	Telephone Call Box
GV	Gate Post	THL	Threshold Level
HH	Gas Valve	⋈	Trialpit
IR	Header Height	TP	Telegraph Pole
IW	Iron Railing Fence	T/P	Timber Paling Fence
IC	Interwoven Fence	TOW	Top of Wall Level
IL	Inspection Cover	UTR	Unable to Raise
JB	Invert Level	V	Valve
KO	Junction Box	VP	Vent Pipe
LB	Kerb Outlet	W/M	Wiremesh Fence
LP	Letter Box	WM	Water Meter
MH	Lamp Post	WSV	Water stop valve
	Manhole		

- Channel and Drop Kerb Line
- Walls
- Building
- Fence
- Banks
- Ridge Line
- Overhead Cables
- Verge
- Foliage / Hedgerow
- Canopy

Millimetres 0 10 100

Rev.	Description	By	Date	Chk'd	Auth

Purpose of issue	Rev	Date	Authorised

FORCE TEN SURVEY
Office 1, The Grove, The Underfleet, Seaton, Devon, EX12 2FU.
01297 300705 | 07940 522974
ftsadmin@forcetensurvey.com
www.forcetensurvey.com

Client

Roland De Hauke Peeters

Project

Trill Farm
Pudleylake Road, Musbury
Devon, EX13 8TU

Title

Measured Building Survey
FARMHOUSE GROUND FLOOR PLAN

Original Scale	Surveyor	Checked	Authorised
1:50@A1	JR	AR	Draft
	Date Dec 20	Date 13.01.21	Date 13.01.21

Drawing Number 2020_210_01 Sheet 2 of 5

Rev 0