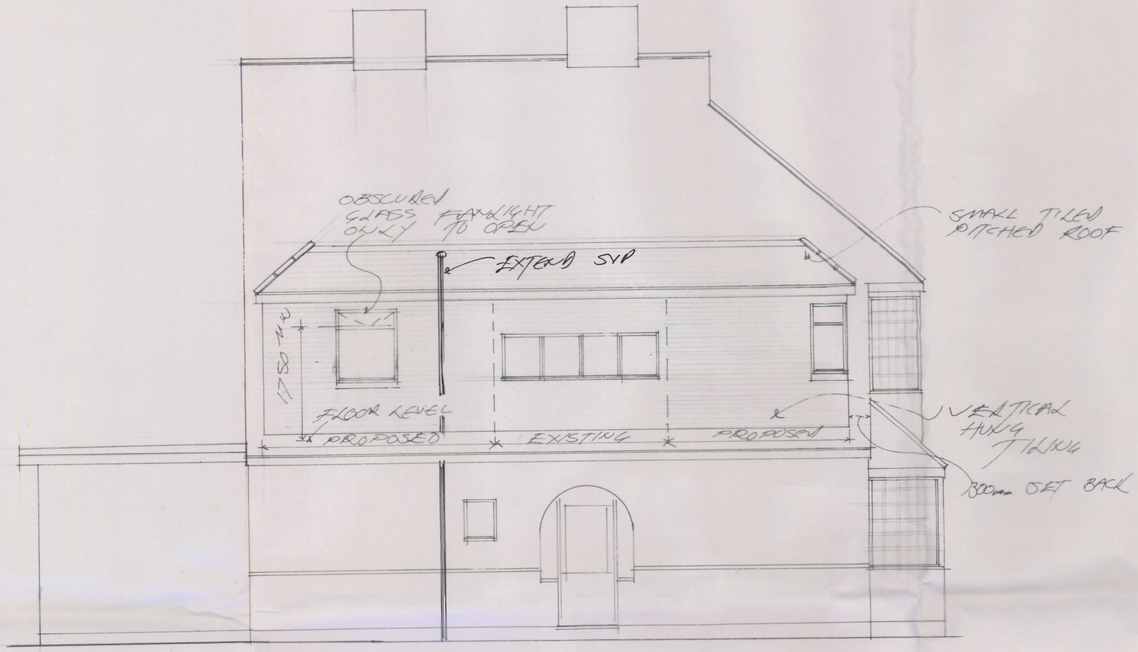

SIDE ELEVATION

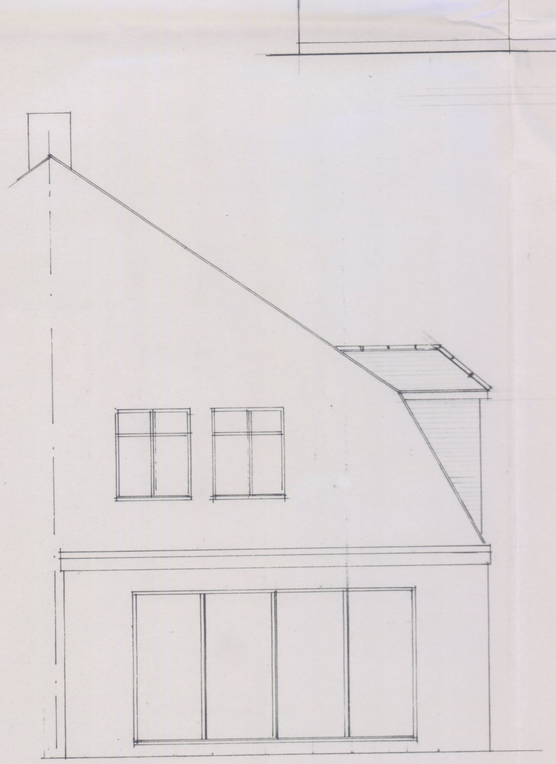

REAR ELEVATION

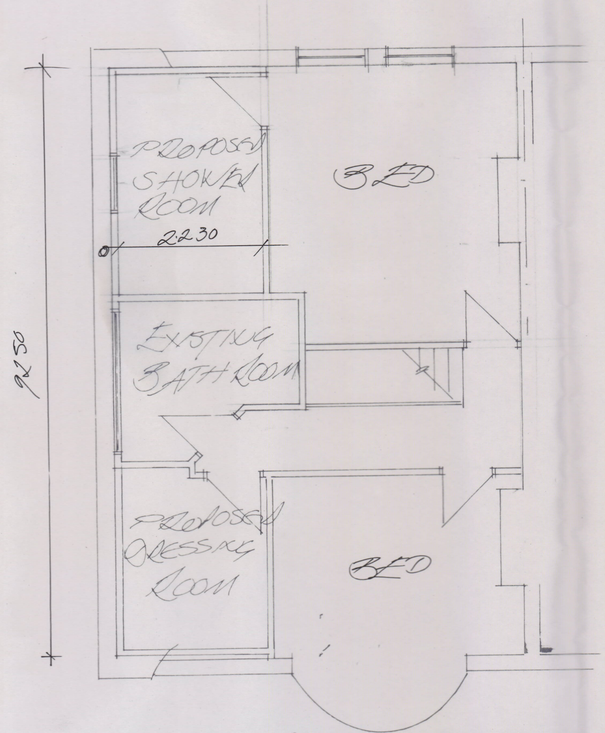

FIRST FLOOR PLAN

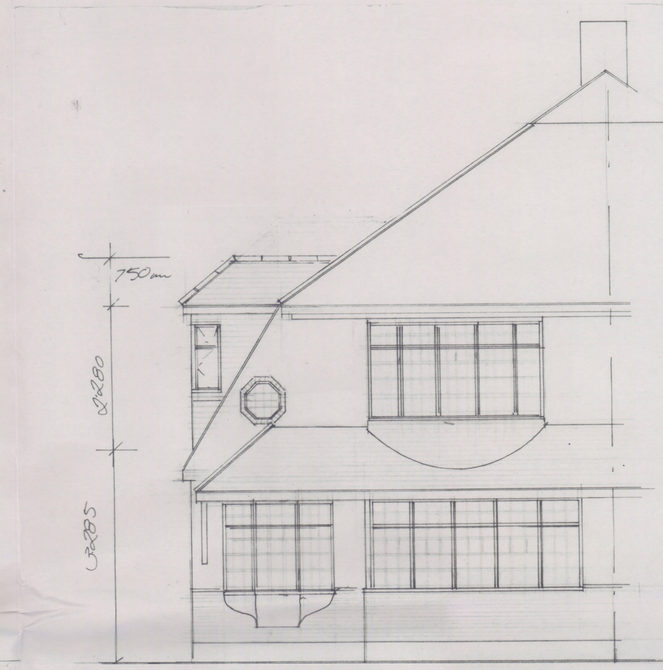

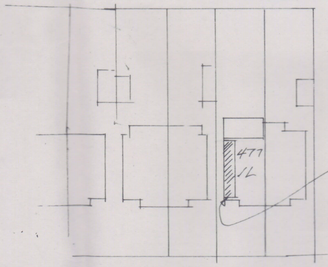

FLOOR PLAN 1:500

0 1·0 2·0 3·0 4·0 5·0 6·0 7·0 8·0 9·0 10·0

SCALE BAR 1:50

PROPOSED FIRST FLOOR EXTENSION AT 477 KINGSTON RD LEWELL DRG No SS202/350/1 SCALE 1:50, 1:500