Scale 1:100
1 0 1 2 3 4 5m

N

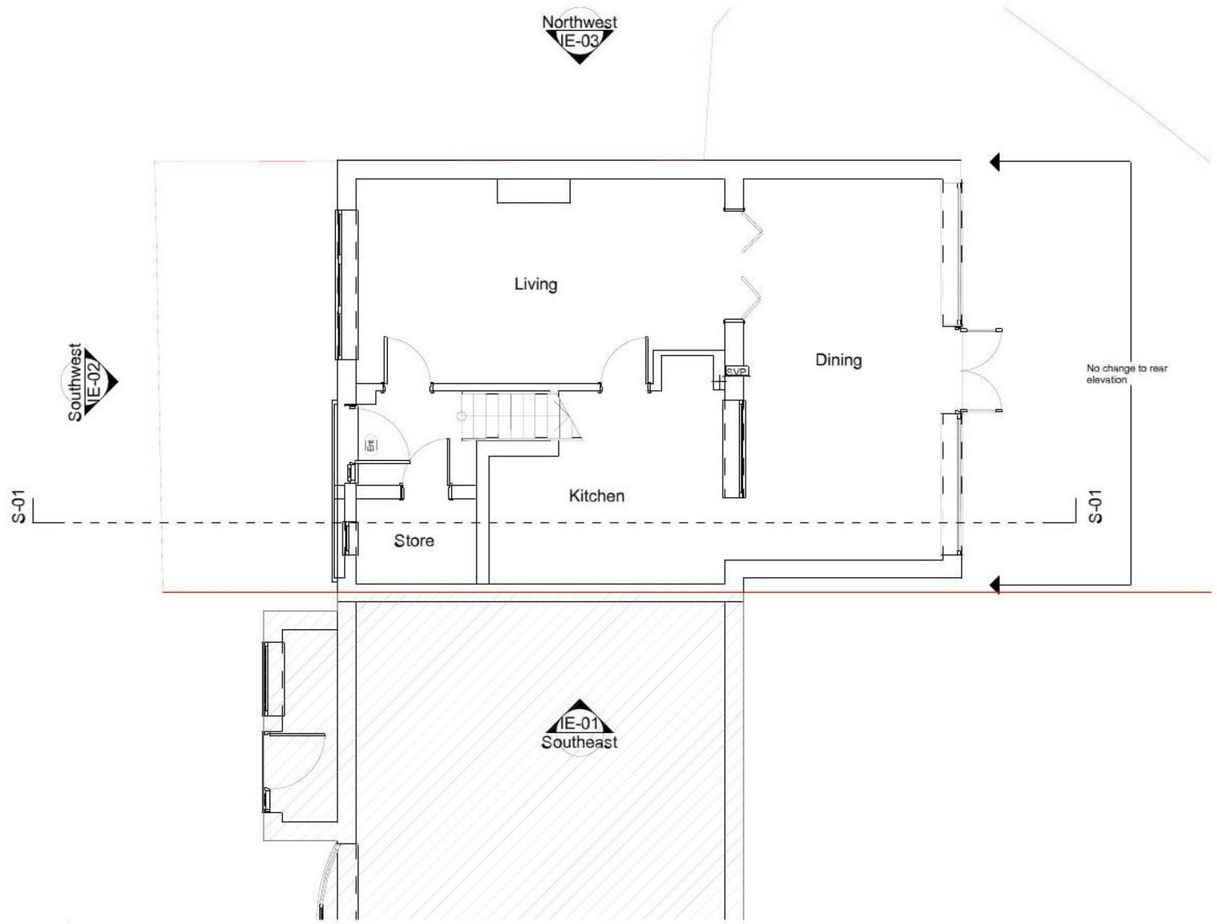

Existing GND FLR
1:100

Rev	Date	Note
Site Address	13 Canons Gate Harlow CM20 1QE	
Applicant	[redacted]	
Application	House Holders Planning	
Project Description	Single storey front elevation	
Drawing Description	Existing Gnd Flr	
Issue Date	Scale	
July 2021	1:100	
Drawing Status	Drawn by	Checked
Planning	BB	AK
Drawing No.	Revision	
PL.5	A	

HOMEFRONT ARCHITECTURE
5a Burgess Rd London E15 2AD
Tel: 020 8281 2889

© Homefront Architecture LTD. All dimensions to be checked on site prior to construction.
Any discrepancies to be brought to the attention of Homefront, prior to construction.

The material used in any exterior works is to be of a similar appearance to those used in the construction of the existing dwelling house