Roof tiles to match existing
Anthracite uPVC double glazed doors and windows.
White uPVC soffits and fascias
Rainwater goods to match existing
White smooth render.
Base course to match existing

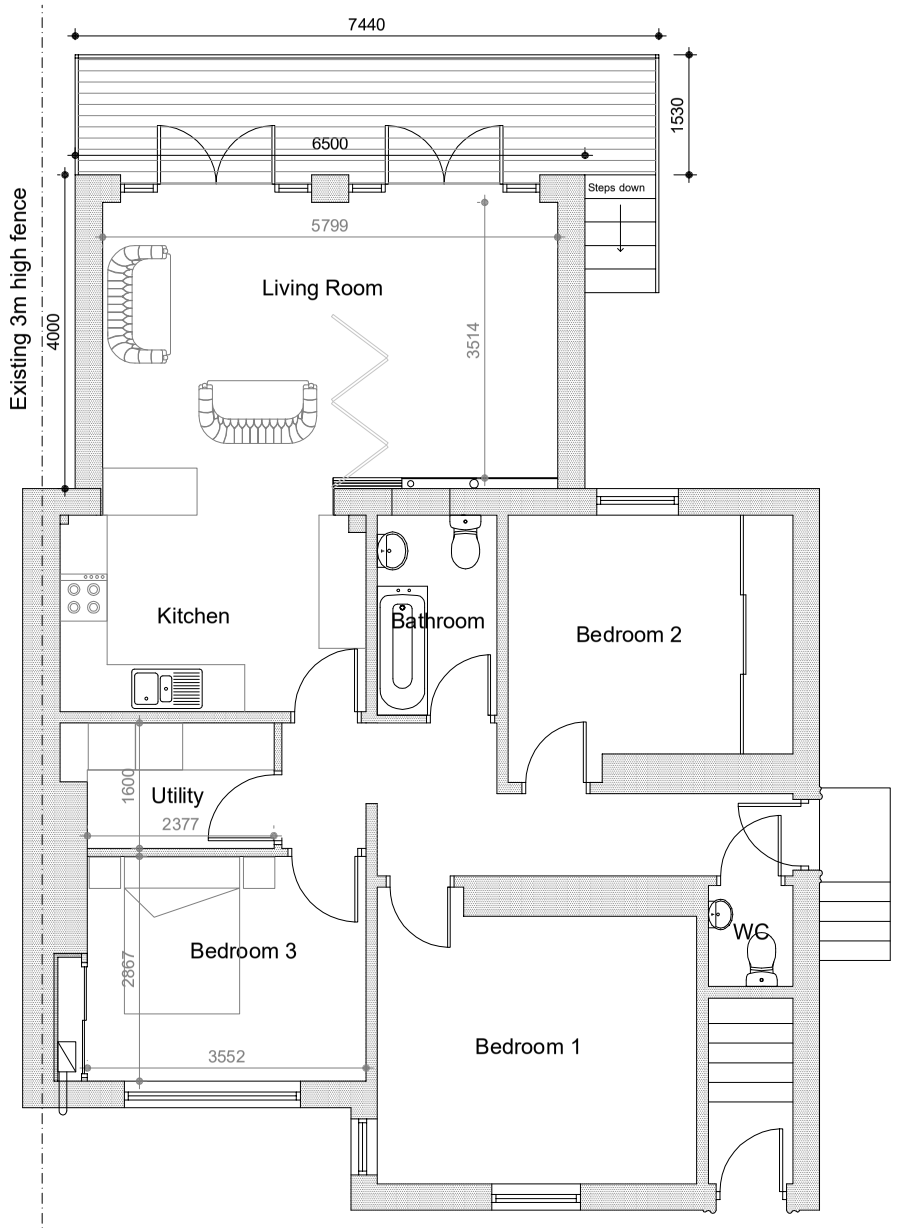

Proposed Ground floor plan 1:100

Proposed rear elevation 1:100

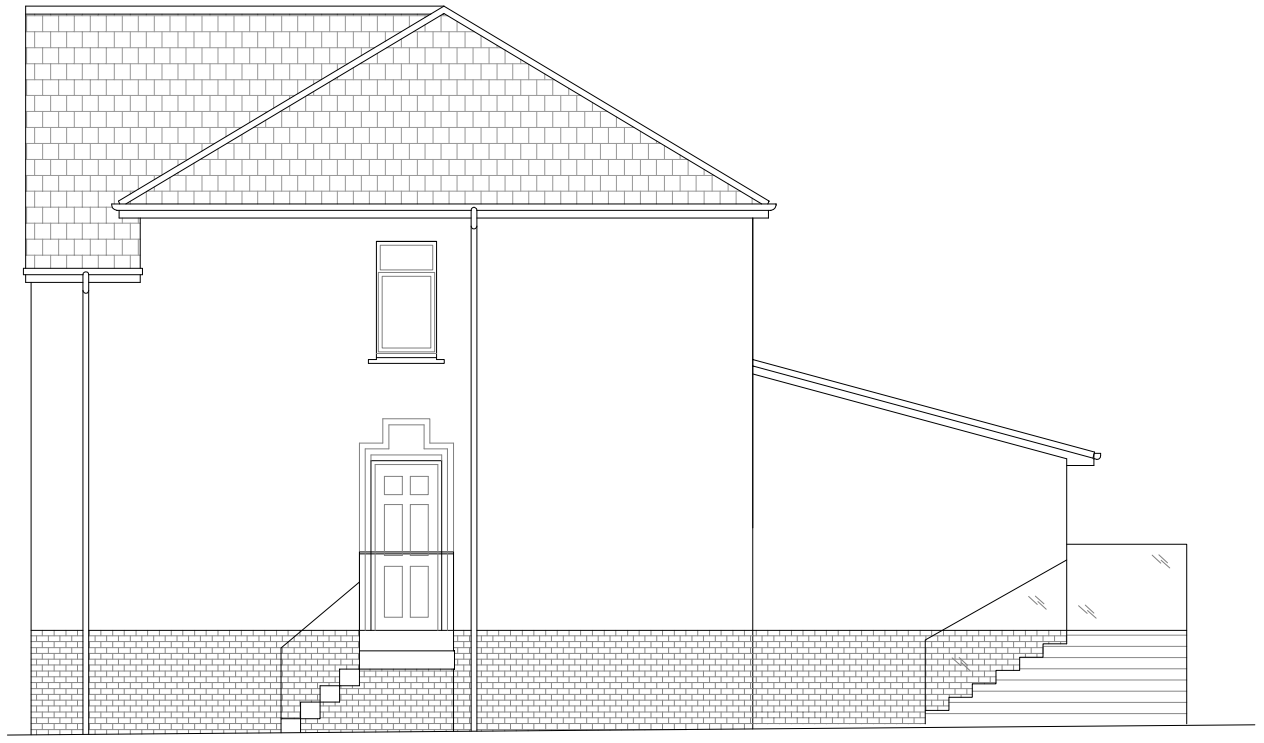

Proposed side elevation 1:100

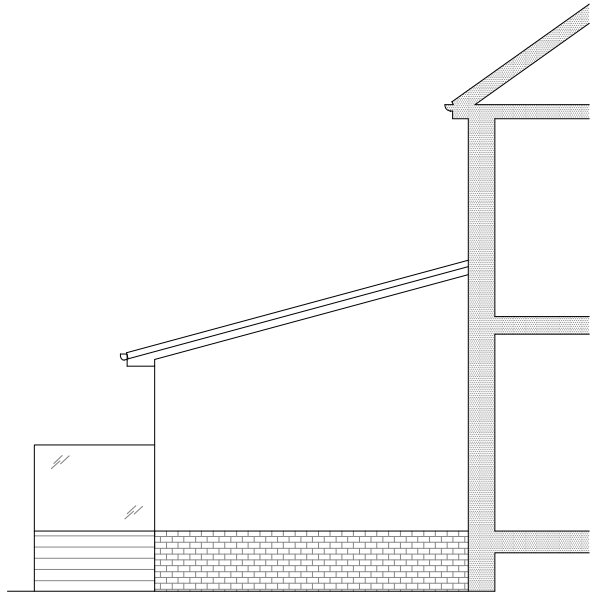

Proposed side elevation 1:100

Proposed site plan 1:500

1:100
2m 0 2m 4m 6m 8m 10m

1:500
10m 0 10m 20m 30m 40m 50m

Planning

arc architectural services ltd.
0141 844 0039 : 07799 401 577
mail@arcarchitecture.com
25 cortmalaw avenue, glasgow g33 1te

Mr. & Mrs. Lambert
78 Cardowan Road
Stepps
G33 6AW

Proposed extension
Proposed plans and elevations

SCALE as shown DATE Jul '21 BY

DWG NO P-658-002 REV