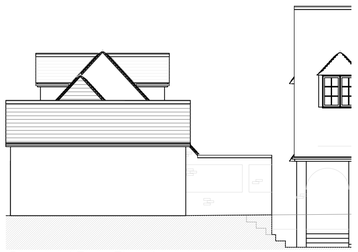

Proposed Front Elevation
SCALE 1:100

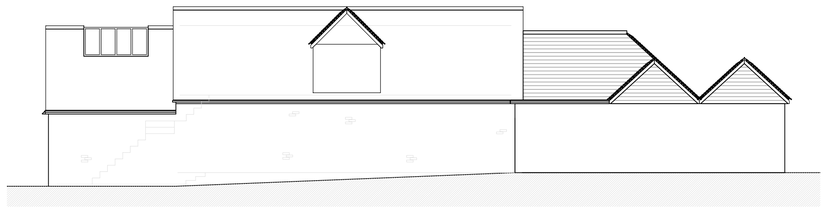

Proposed Side (Left) Elevation
SCALE 1:100

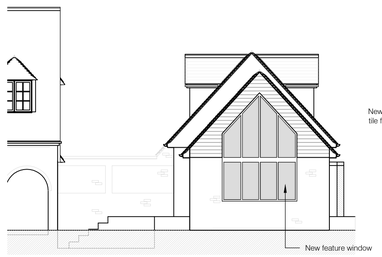

Proposed Rear Elevation
SCALE 1:100

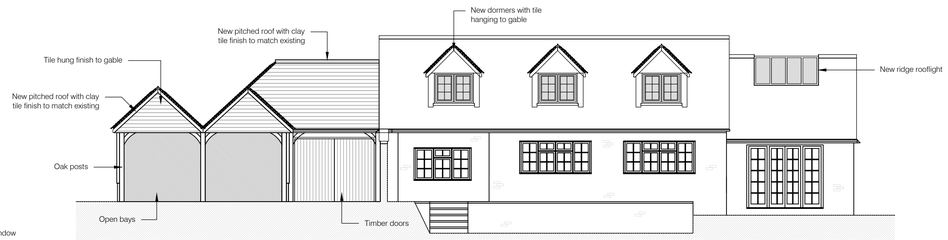

Proposed Side (Right) Elevation
SCALE 1:100

Site Location Plan
SCALE 1:1250

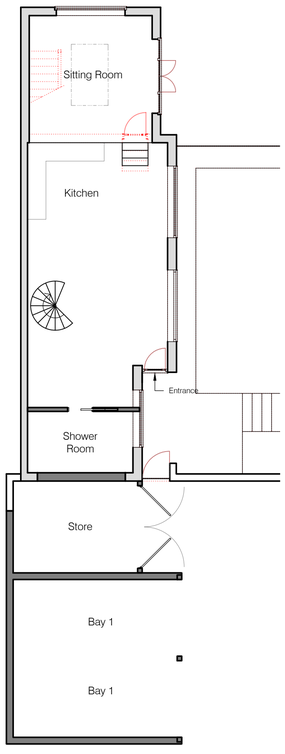

Proposed Ground Floor Plan (GIA = 66m²)
SCALE 1:100

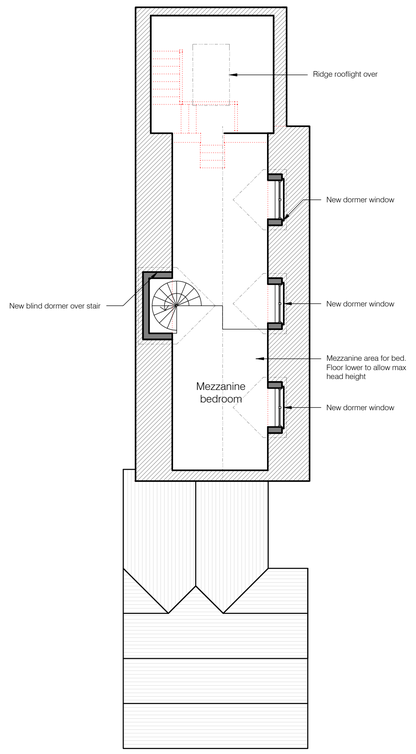

Proposed First Floor Plan (GIA = 66m²)
SCALE 1:100

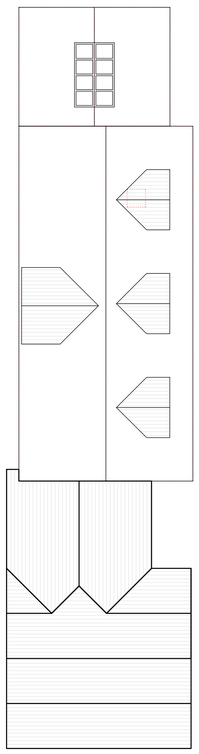

Proposed Roof Plan
SCALE 1:100

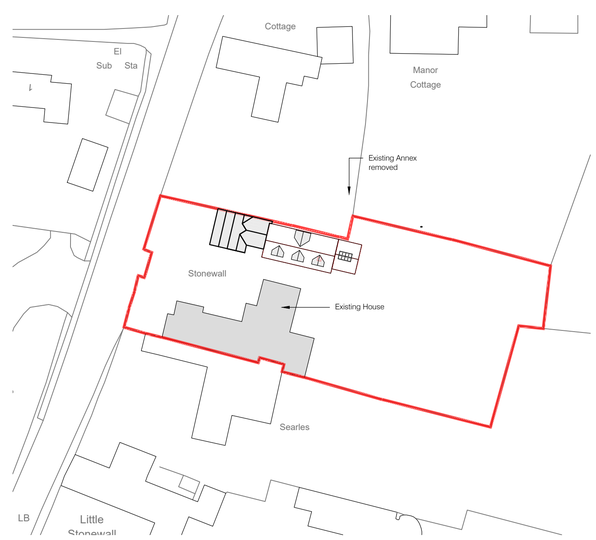

Block Plan
SCALE 1:500

Notes

Existing Structure
Proposed Structure
Demolished Structure

@1:100 0m 2.5m 5m
@1:50 0m 1.25m 2.5m
@1:500 10m 0m 10m 20m
@:1250 25m 0m 25m 50m

REPORT ALL ERRORS TO JOHN BULLOCK DESIGN.

ALL BUILDING MATERIALS, COMPONENTS AND WORKMANSHIP TO COMPLY WITH THE CURRENT BUILDING REGULATIONS, THE RELEVANT BRITISH STANDARDS AND CODE OF PRACTICE AND THE APPROPRIATE MANUFACTURERS RECOMMENDATIONS THAT FROM TIMETO TIME MAY APPLY.

ALL DIMENSIONS ARE TO BE CHECKED AND VERIFIED ON SITE PRIOR TO COMMENCEMENT OF WORKS, AND WHERE NECESSARY SHOP DRAWINGS ARE TO BE PREPARED AND AGREEDWITH JOHN BULLOCK DESIGN.

ALL ELECTRICAL WORKS TO COMPLY WITH CURRENT IEE REGULATIONS.
ALL SOFTWOOD TO BE DELIVERED TO SITE TREATED AND PRIMED.

SEE ALSO RELEVANT DRAWINGS FROM ANY SPECIALIST WORK OR STRUCTURAL DETAILS.

THIS DRAWING IS ISSUED ON THE CONDITION THAT IT IS NOT DISCLOSED, COPIED OR REPRINTED WITHOUT THE PRIOR WRITTEN CONCENT OF JOHN BULLOCK DESIGN.

THESE DRAWINGS ARE THE COPYRIGHT OF JOHN BULLOCK DESIGN.

IF WORKS ARE NEXT TO BOUNDARY IT IS BUILDERS RESPONSIBILITY TO ENSURE THE PARTY WALL etc. ACT 1996 IS FOLLWED.

SCALE FOR PLANNING PURPOSES ONLY, USE GIVEN DIMENSIONS ONLY IF IN DOUBT ASK.

Revisions

Rev.	Date	Description
A.	-	
B.	-	

CLIENT: *Mr & Mrs Doughty*

PROJECT: Stonewall
Speldhurst Road
Langton green
TN30 0JH

DRAWING TITLE:
Proposed Floor Plans and Elevations

DRAWN BY: User	DATE: 10 February 2021
SCALE: As shown @A1	DRAWING N°: 21007-P-02

11 - 13 High Street
Tunbridge Wells
Kent, TN1 1UL
tel: 01892 525732
email: enquiries@johnbullockdesign.com
website: www.johnbullockdesign.com