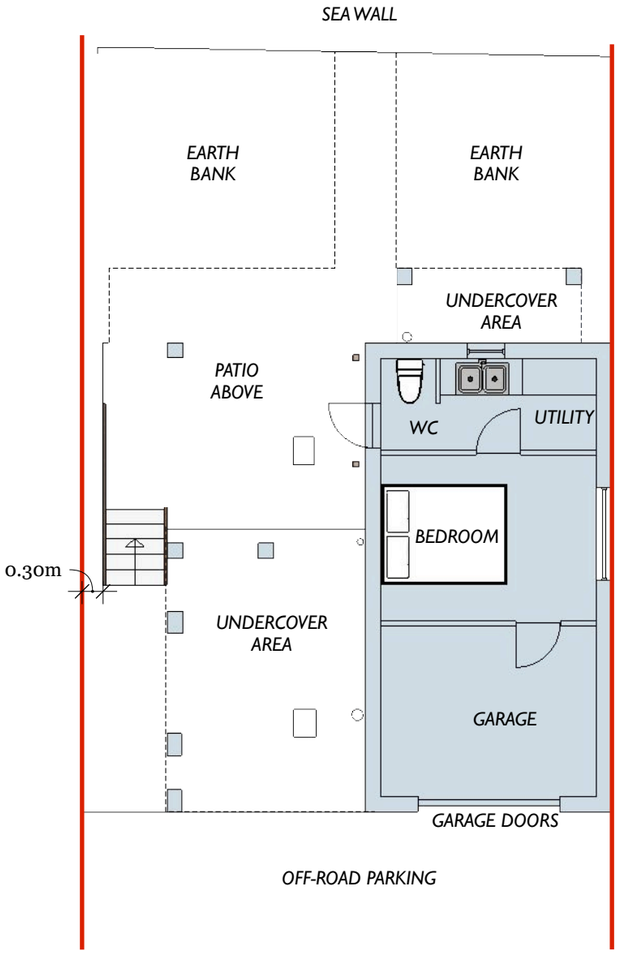

LOWER GROUND FLOOR PLAN:
(ROAD LEVEL IS BELOW SEA-WALL LEVEL)

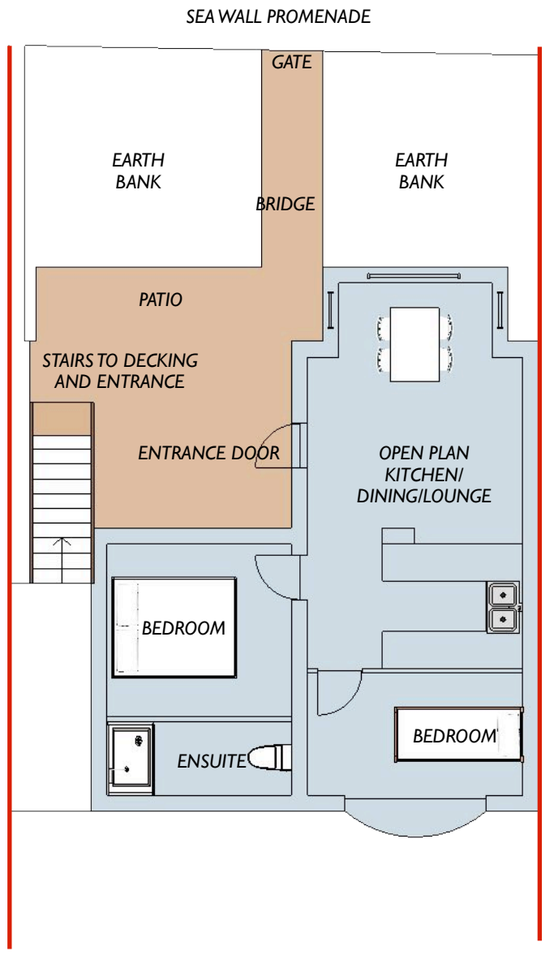

UPPER GROUND FLOOR PLAN
(SEA WALL PROMENADE LEVEL)

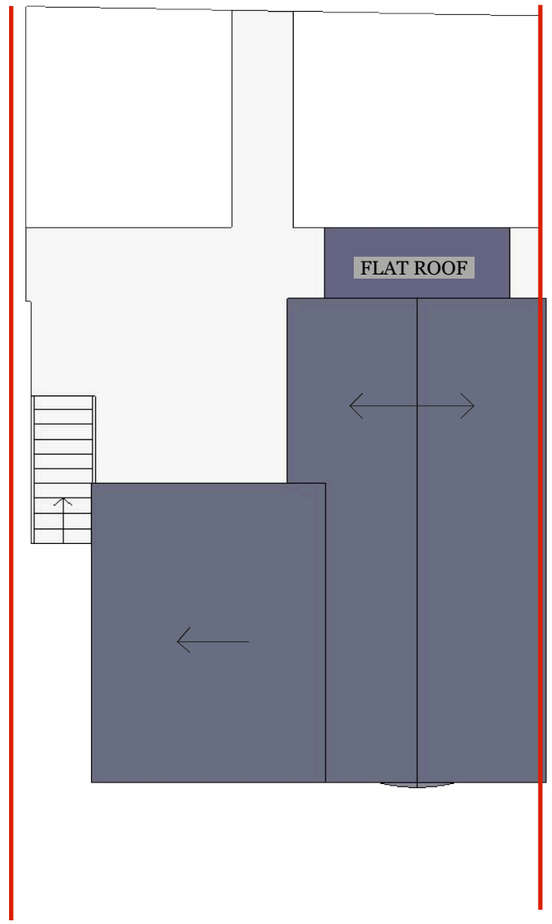

ROOF PLAN

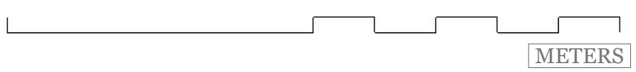

N

EK ARCHITECTURAL DESIGN

<EK Architectural Design>
<Homestead Lodge
Heath Road
East Bergholt
Suffolk
CO7 6RL>

CLIENT
<Mr and Mrs Collett>
<Hornchurch>

PROJECT
<20 Tower Estate
Point Clear
St Osyth
CO16 8NG>

DRAWN BY
EK | AK

ISSUE
MM.DD.YY

SCALE
1:200 @ A3

DESCRIPTION
NO. 20 EXISTING GROUND FLOOR, FIRST FLOOR & ROOF PLAN

SCALE 1:100 @ A3

E005