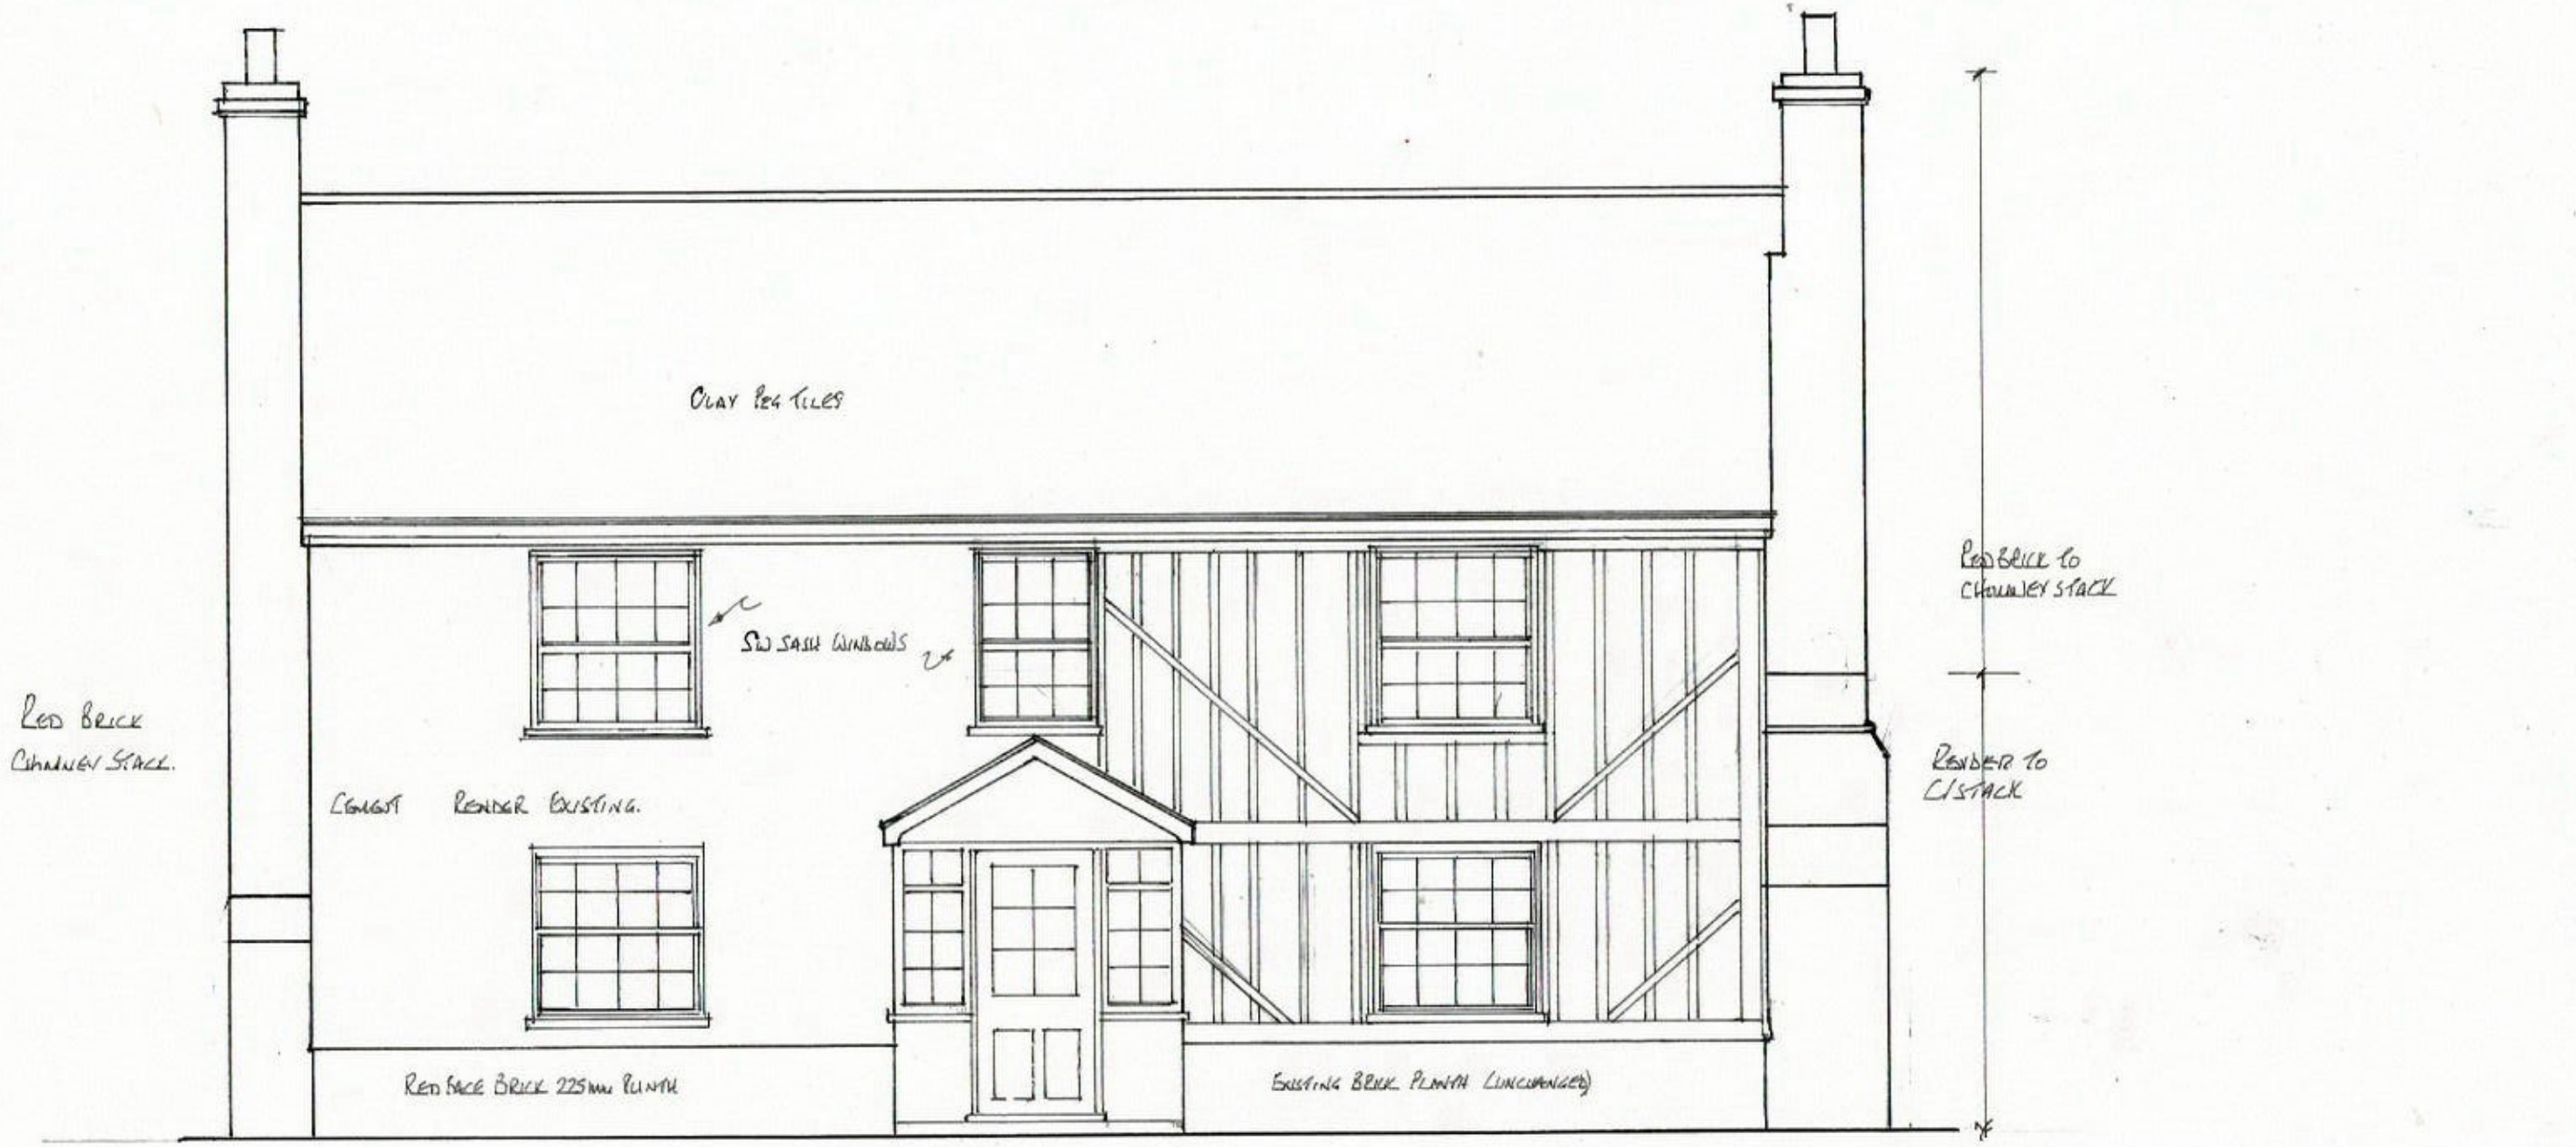

Front Elevation Existing & Exposed.

1:50 Scale

0 0.5m 1m 1:50m 2m 2:50m.

Sole Plate 140x 120mm Section
Corner Post 170x 120mm Section
FF Plate 180 x 90mm Section
Studs: 80 x 80 mm Section
000 SW 100 x 50mm Infill Stud.
Braces 80mm x 60mm Section.

Gerry Bird Consultants Ltd. [redacted]
Notes
Title: Lufkins Farm Gt Bentley Road Frating Essex CO7 7HN Existing Plans
Client: Mr & Ms. S Poole Drawing Number: SP/0721/001
Scale: 1: 50 & As stated Date: 22nd July 2021

Copyright reserved