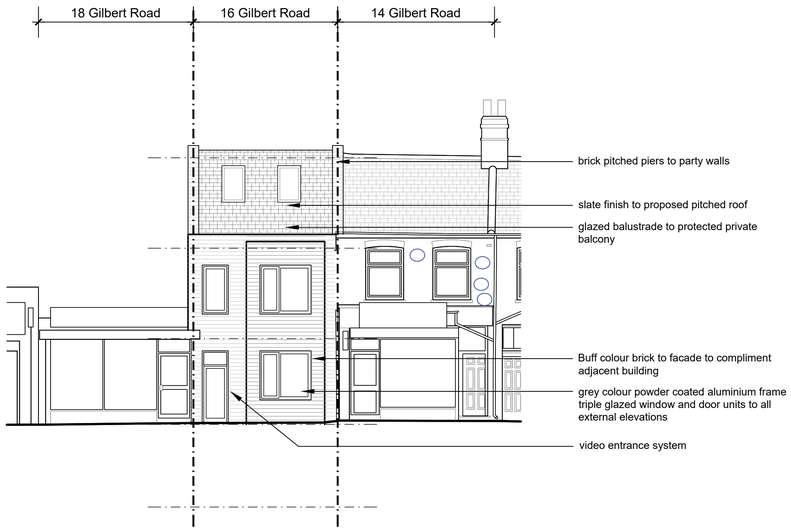

01 PL-03 - Proposed Front Elevation

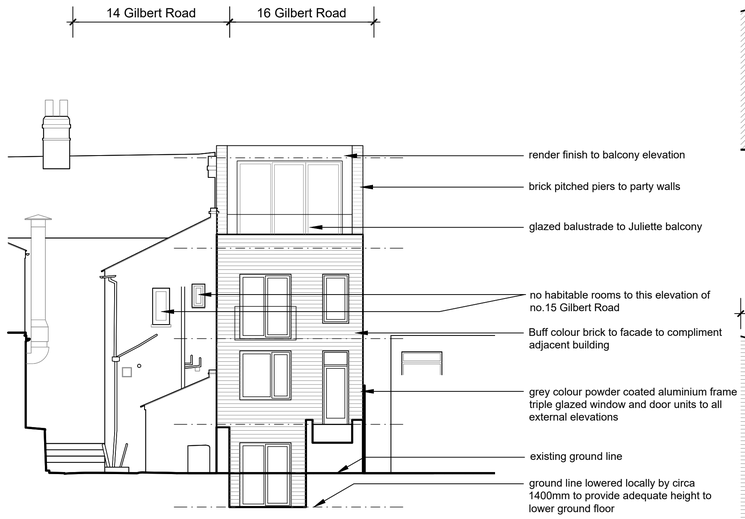

02 PL-03 - Proposed Rear Elevation

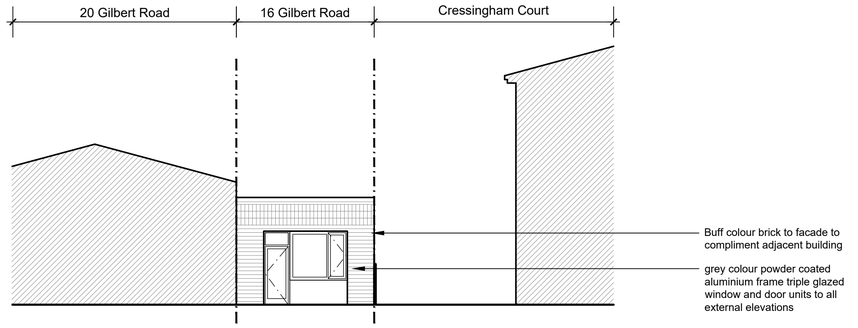

04 PL-03 - Proposed Front Elevation - Unit 4

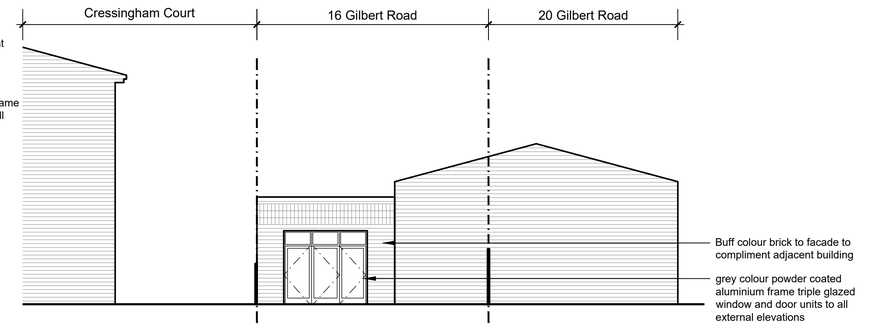

05 PL-03 - Proposed Rear Elevation - Unit 4

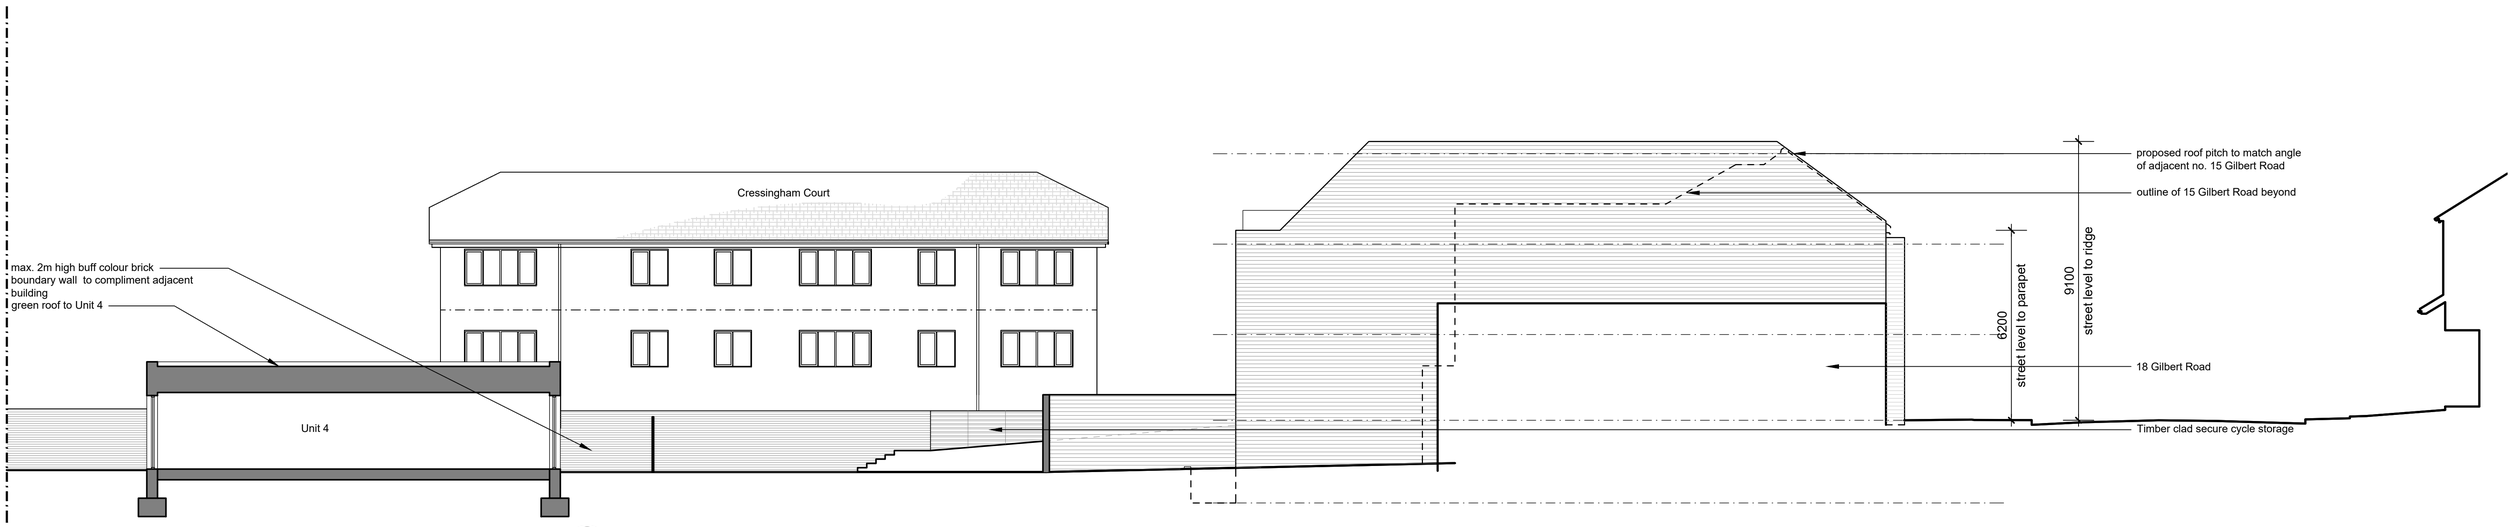

03 PL-03 - Proposed Side Elevation - Thru' 18 Gilbert Road

Notes
1. Drawing used for the status indicated only
2. All dimensions and setting out shall be checked and confirmed and any discrepancies to be reported to the Architect prior to commencement of any work
3. All work and materials to be in accordance with current statutory legislation, relevant codes of practice and British Standards
4. Drawing to be read in accordance with relevant consultants and sub-contractors drawings and specifications

0 .5 1M 2 3 4 5 10m
SCALE = 1:100

0 1M 2 4 6 8 10 20M
SCALE = 1:200

Site Boundary:
- Site boundary assumed and indicated as shown based on interpretation of topographical survey.
- Should exact clarification of boundary be required then a third party boundary professional must be appointed

Revision	Comment	Date

Project
16 Gilbert Road
Belvedere
Kent
DA17 5DA

Title
Proposed Elevations

Client
Private Client

Drawing Status
Planning

Project No.
047

Scale
1:100 / 1:200

Sheet
A1 / A3

Date
March 21

Drawing No.
PL-03

Rev
-