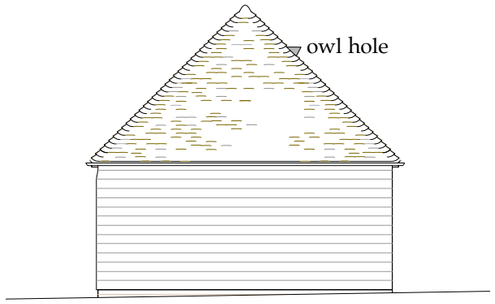

Proposed East Elevation

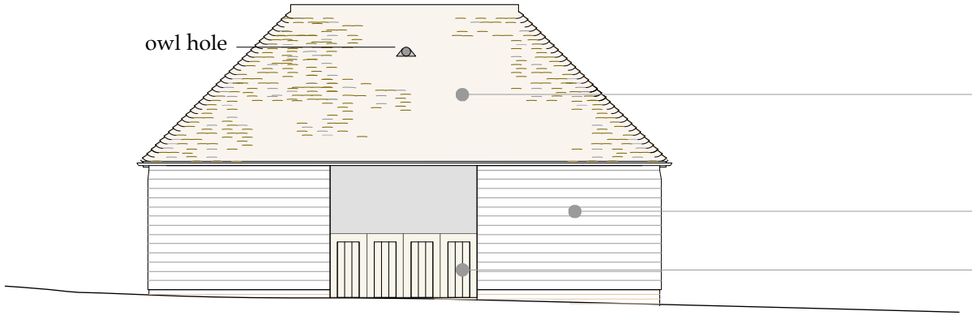

Proposed North Elevation

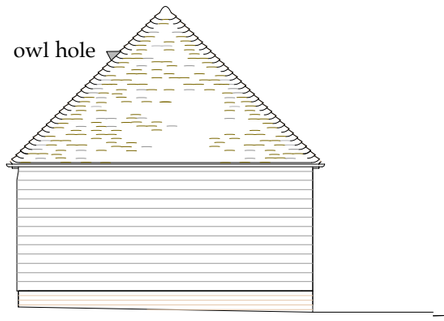

Proposed West Elevation

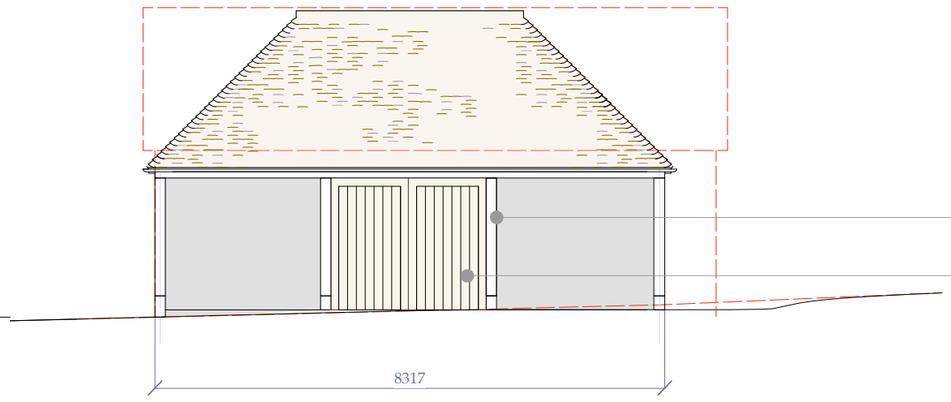

Proposed South Elevation

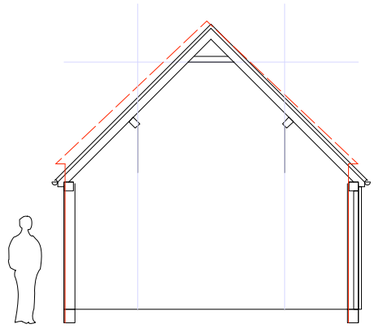

Proposed Section

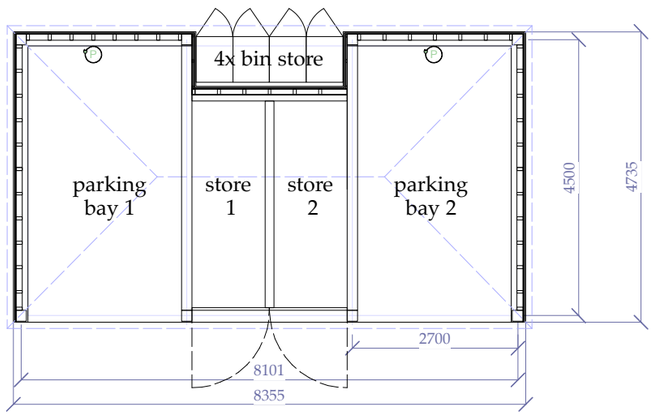

Proposed Plan

N

0m 5 10

Do not scale from this drawing.
Contractor to take and check all dimensions on site before work commences.
Discrepancies to be reported to the architect.
Subcontractor to verify all dimensions on site before making a shop drawing or commencing manufacture.
This drawing is copyright and must not be reproduced without permission.

P Electric Car Charging Point

See accompanying Ecology Statement in support of this application dated 18.8.21 for details of Owl Nesting provisions shown on this drawing

rev H 25.8.21 owl nesting access added,
rev G 30.7.19 scale bar & North point added,
rev F 24.09.18 title amended
rev E 11.09.18 binstore added
rev D 21.08.18 reduced footprint of cartshed
rev C 6.08.18 first floor removed
rev B 22.06.18 doors added
rev A 27.02.18 show possible stair

Project: **Sharps Place**
Barn Conversion

For: S Palta & S Chopra

Drawing: **Proposed Cartshed**

Scale: 1:100 @ A3

Date: November 2017

Drawing No. **1713/14H**

P E T E R H U L B E R T
C H A R T E R E D A R C H I T E C T
A r c h i t e c t u r e • I n t e r i o r s • L a n d s c a p i n g
The Studio, Leyswood Farm, Corseley Road, Groombridge, East Sussex TN3 9PH Tel. 01892 860130 Fax. 01892 860139
peter@peterhulbert.co.uk www.peterhulbert.co.uk

Leyswood Ltd, trading as Peter Hulbert Chartered Architect. Registered Office Yew Tree House, Lewes Road, Forest Row, East Sussex. Registered in England & Wales. Company No. 6738587.