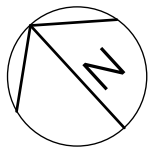

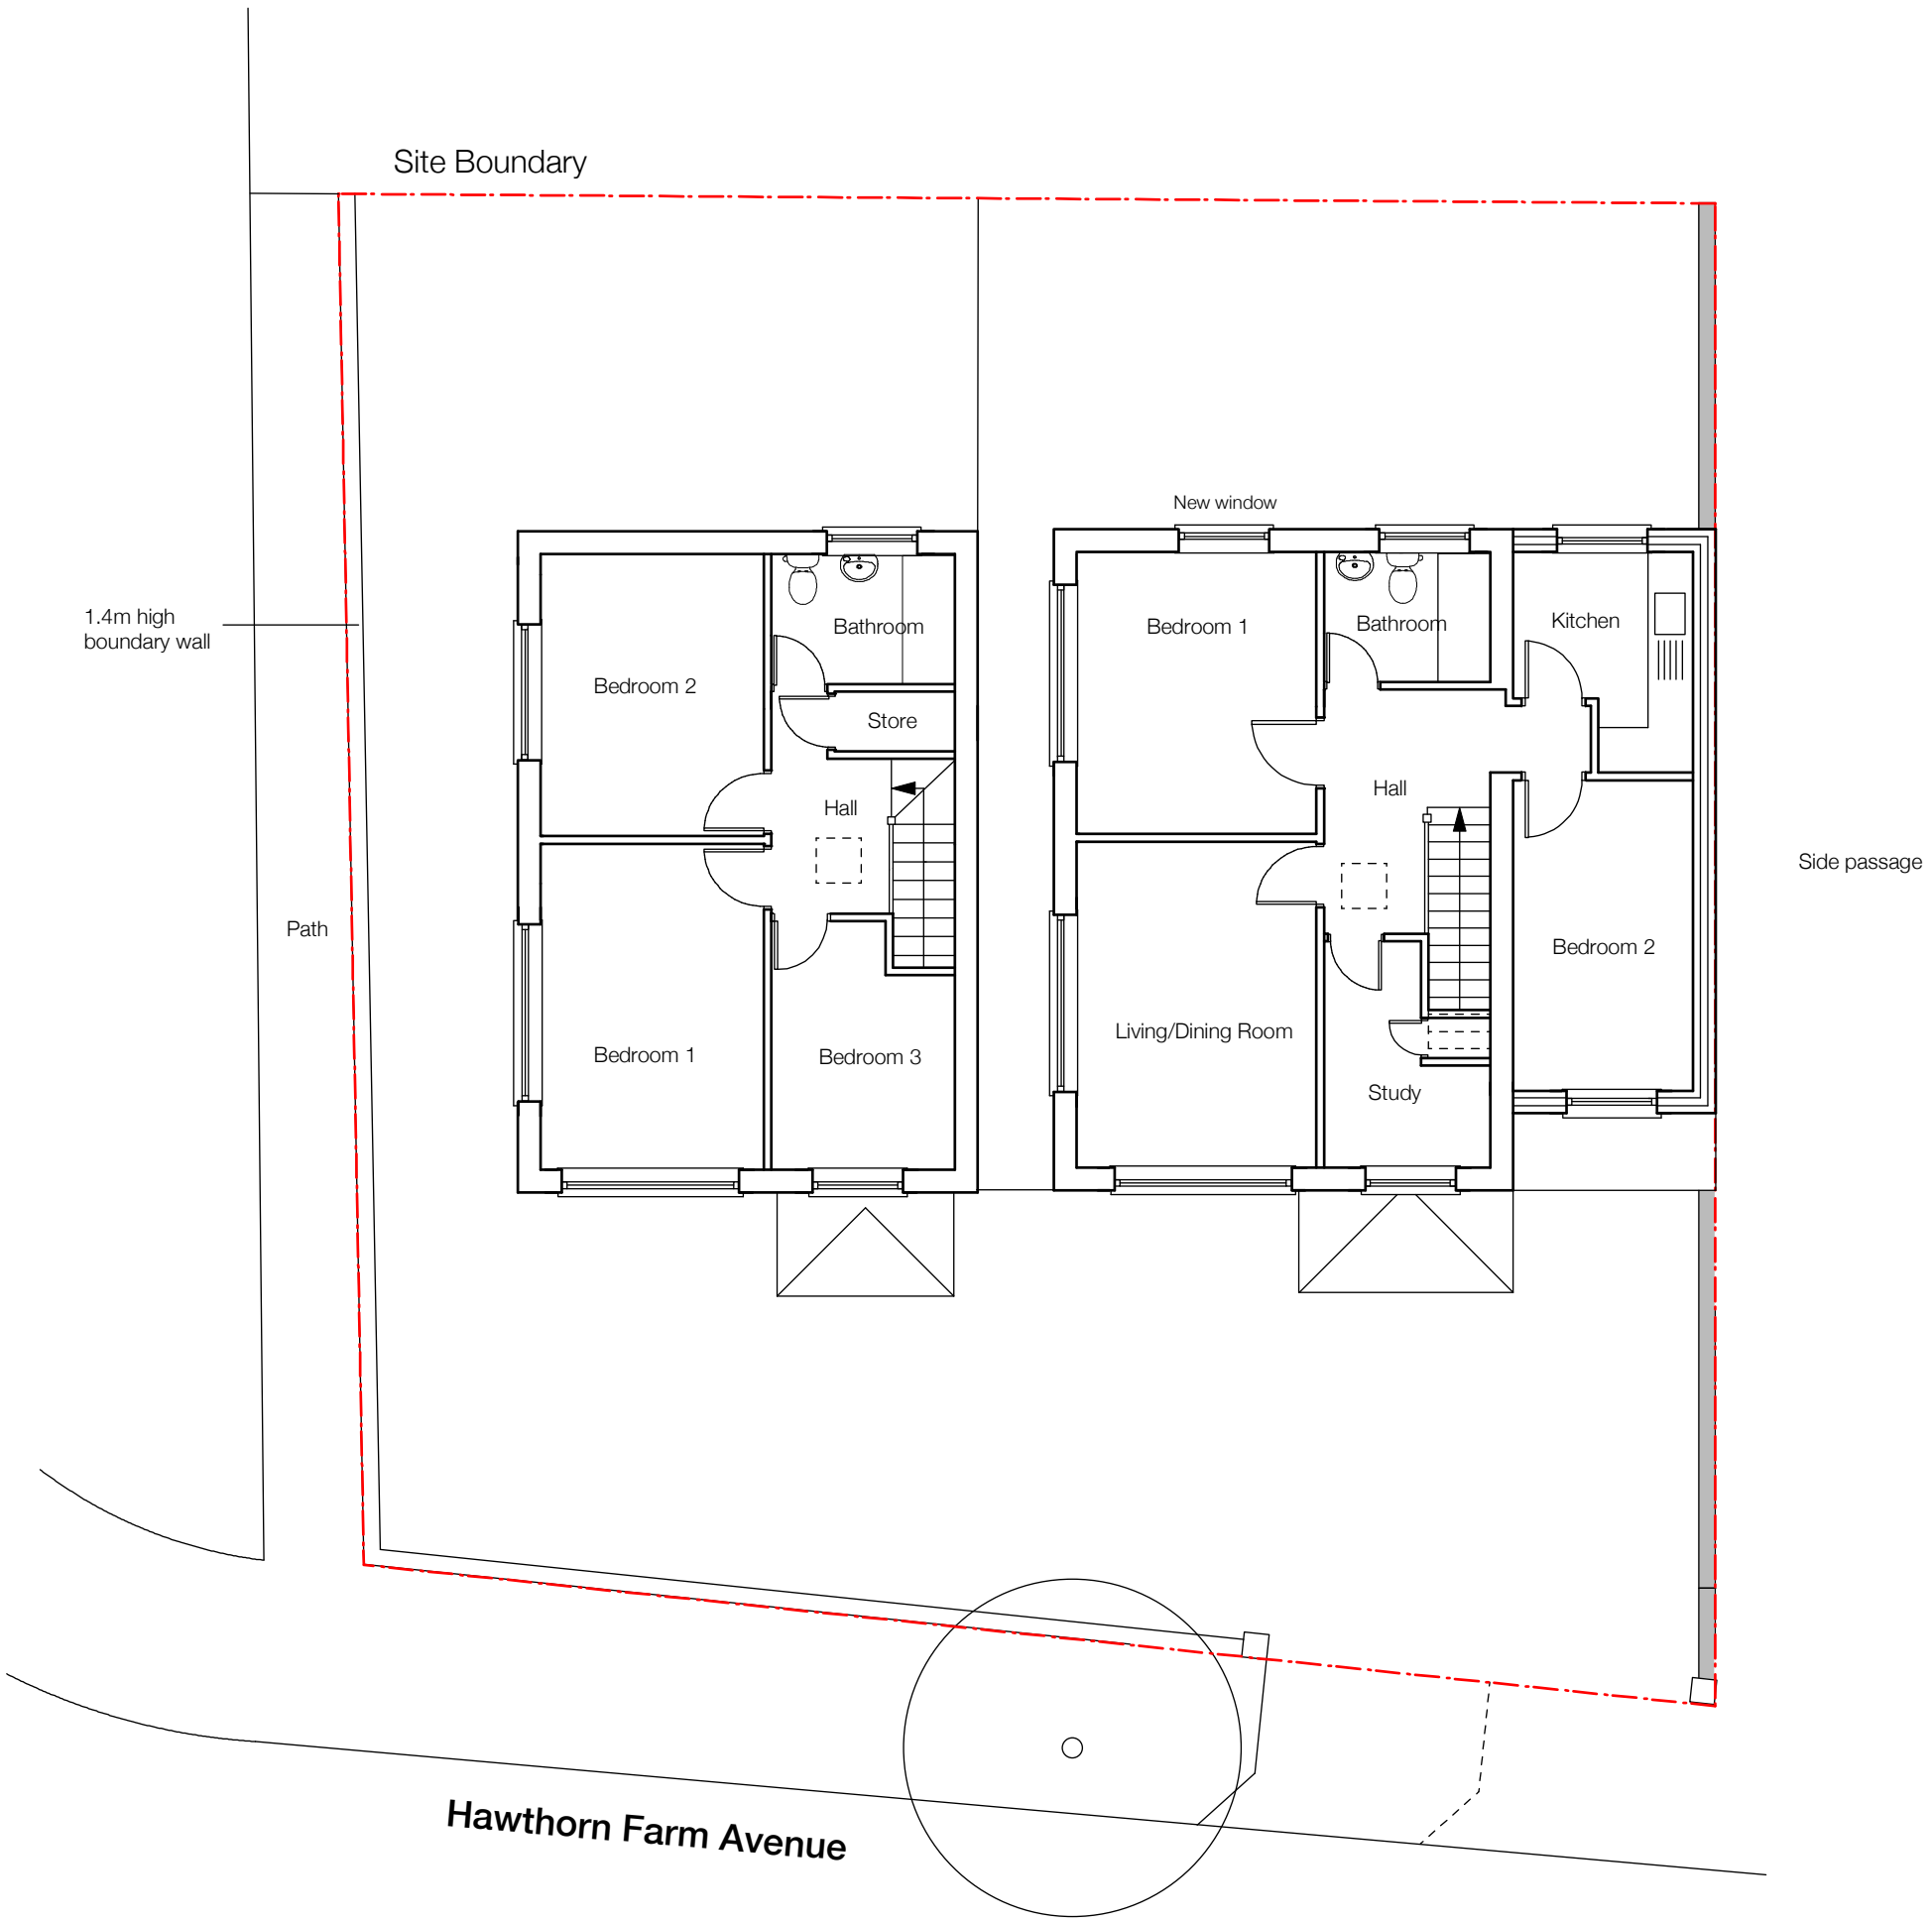

Proposed First Floor Plan

0m 5m

Project	Client	Drawing Title	Scale	Date	Drawn	Revision	
1 Hawthorne Farm Avenue, Northolt , Middlesex , UB5 5QG	Mr. K. Ahmad	Proposed First Floor Plan	1:100@A3	FEB 2021			PL600A
			Job No 0989	Drawing No PL 600	Revision No A	Date	

Do not scale this drawing