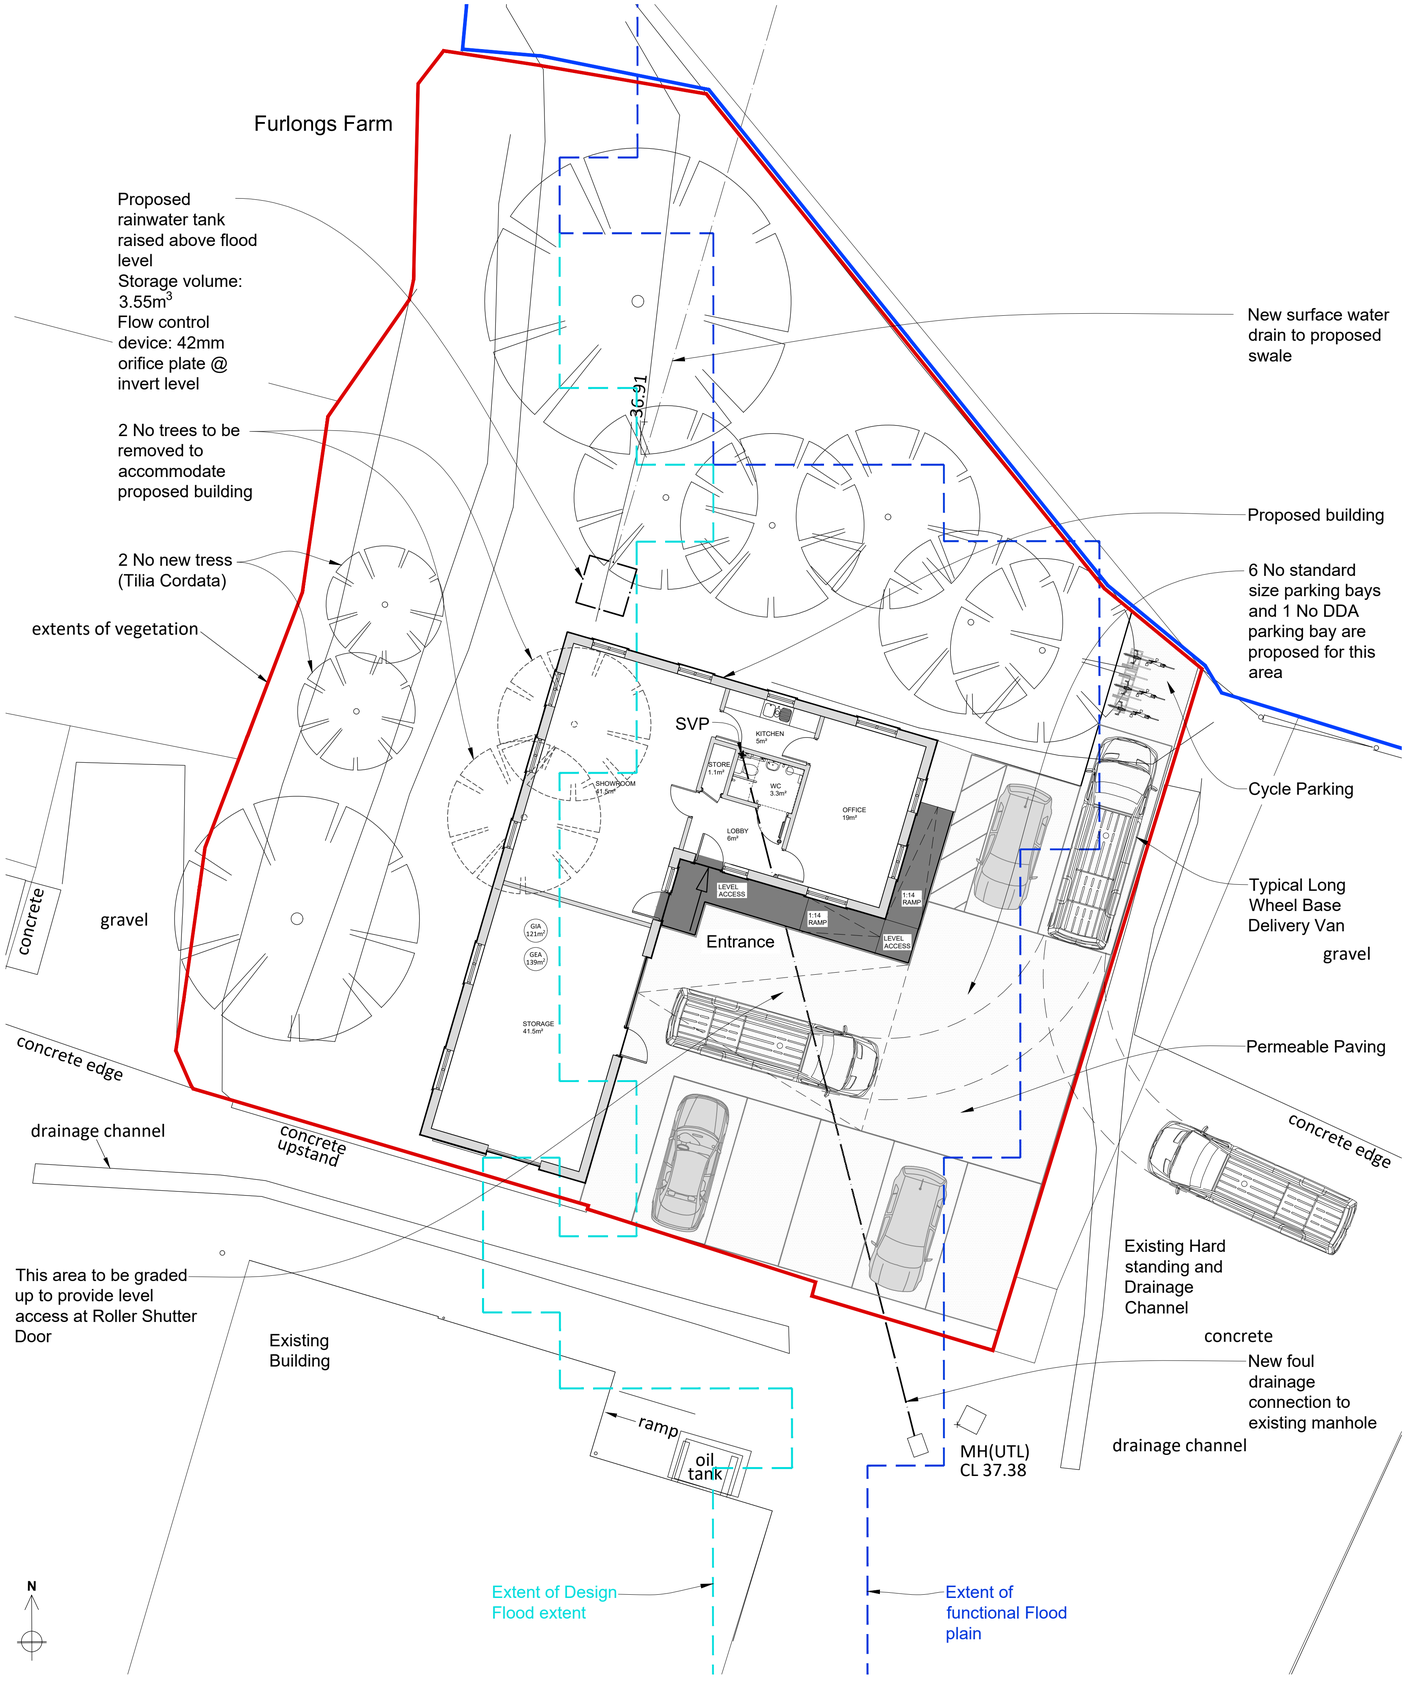

PROPOSED SITE PLAN 1:100

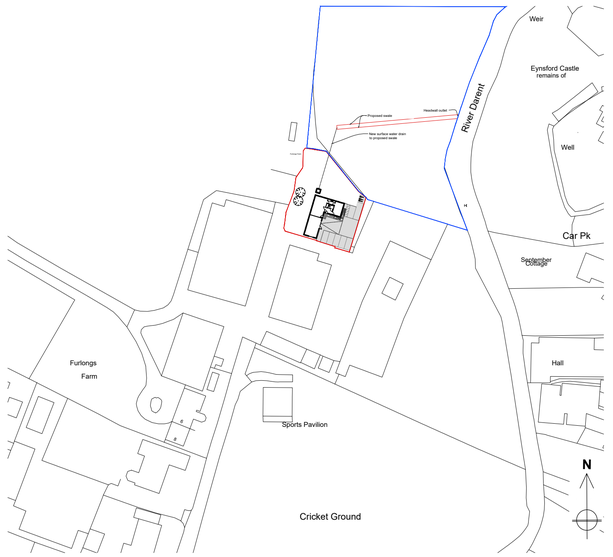

PROPOSED SITE LOCATION PLAN 1:1250

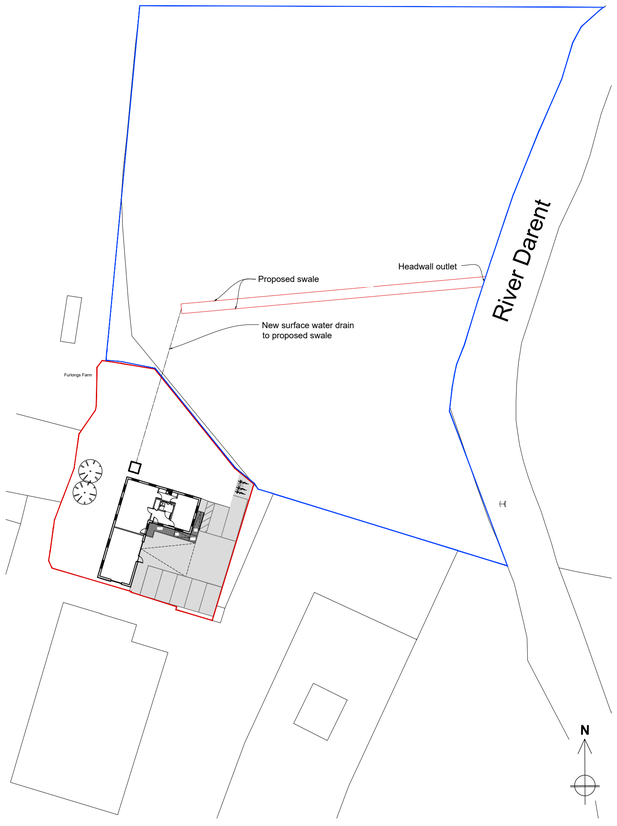

PROPOSED SITE PLAN 1:500

Contact

Web: www.consultconstruct.co.uk
Email: info@consultconstruct.co.uk
Office: 01227 767770
Mobile: 07855 548979 & 07764497586

Regulated by the Royal Institute of Chartered Surveyors

The Copyright of this drawing remains with Consult Construct and is not to be reproduced without written approval. Dimensions are not to be scaled from this drawing. The Contractor is to check all dimensions on site and report any discrepancies to the Contract Administrator. This drawing is to be read in conjunction with all other standard documentation.

Revisions

REV A 30.11.20 SEPARATE PROPOSED PLAN ADDED TO DRAWING.

REV B 26.08.21 FLOOR AND ROOF PLANS RELOCATED TO DRAWING 005, PROPOSED RAINWATER DRAINAGE AND SWALE SHOWN.

REV C 20.09.21 PROPOSED SITE LOCATION PLAN ADDED TO DRAWING.
DRAWING TITLE AMENDED TO SUIT.
FLOOR AND ROOF PLANS RELOCATED TO DRAWING 006.

0 5m 10m
1:100

0 10m 50m
1:500

0 10m 50m 100m 125m
1:1250

Consult Construct
PROPERTY CONSULTANTS AND CONTRACTORS

project :
Furlong Farm
Eynsford, Dartford
DA4 0AE

client:
J & R Alexander Ltd

drawing title :
Proposed Site Location Plan & Site Plans

project no :	drawing no	rev :	scale :	date :
19.1195	002	C	AS SHOWN @ A1	15-04-20