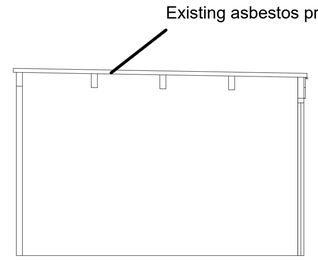

Existing section (G14)

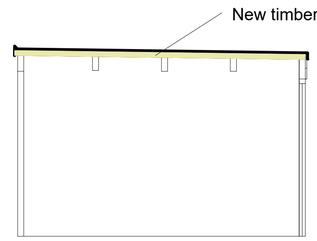

Proposed section (G14)

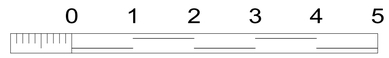

Scale 1:50

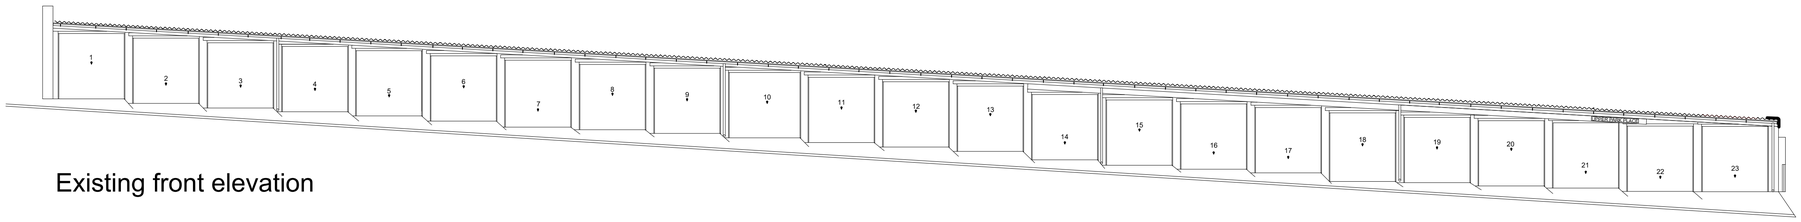

Existing front elevation

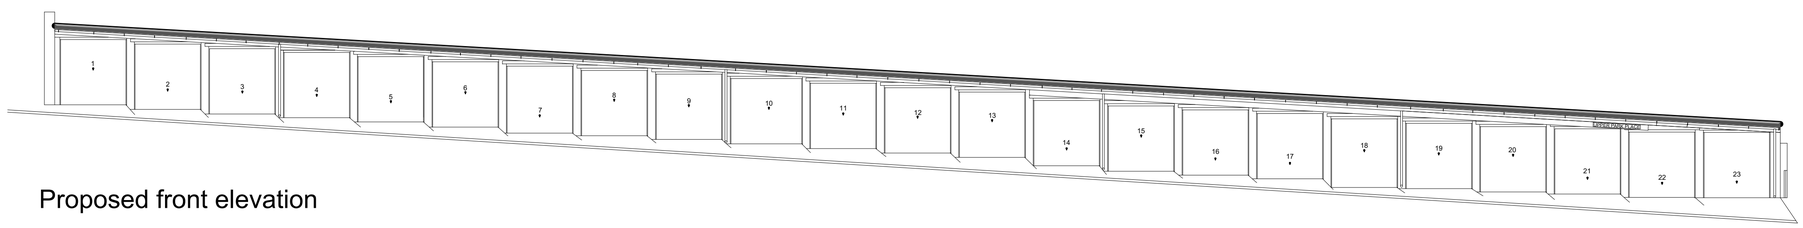

Proposed front elevation

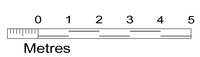

Scale 1:100

Drawn by: GW	Date: 5/10/21
Scale 1:100/ 1:50 at A1	
Wyth Building Consultancy	

Client: Brighton & Hove City Council

Project: Garages, Upper Park Place

21-008-P01 - Existing and proposed front elevation and sections

Copyright 2021 Wyth Limited
This drawing is to be read in conjunction with the specification and all relevant drawings. All dimensions to be checked on site prior to commencement of any works.
Refer any discrepancies to the surveyor.