Location Plan 1:250

0 5 10 20 50 100m

N

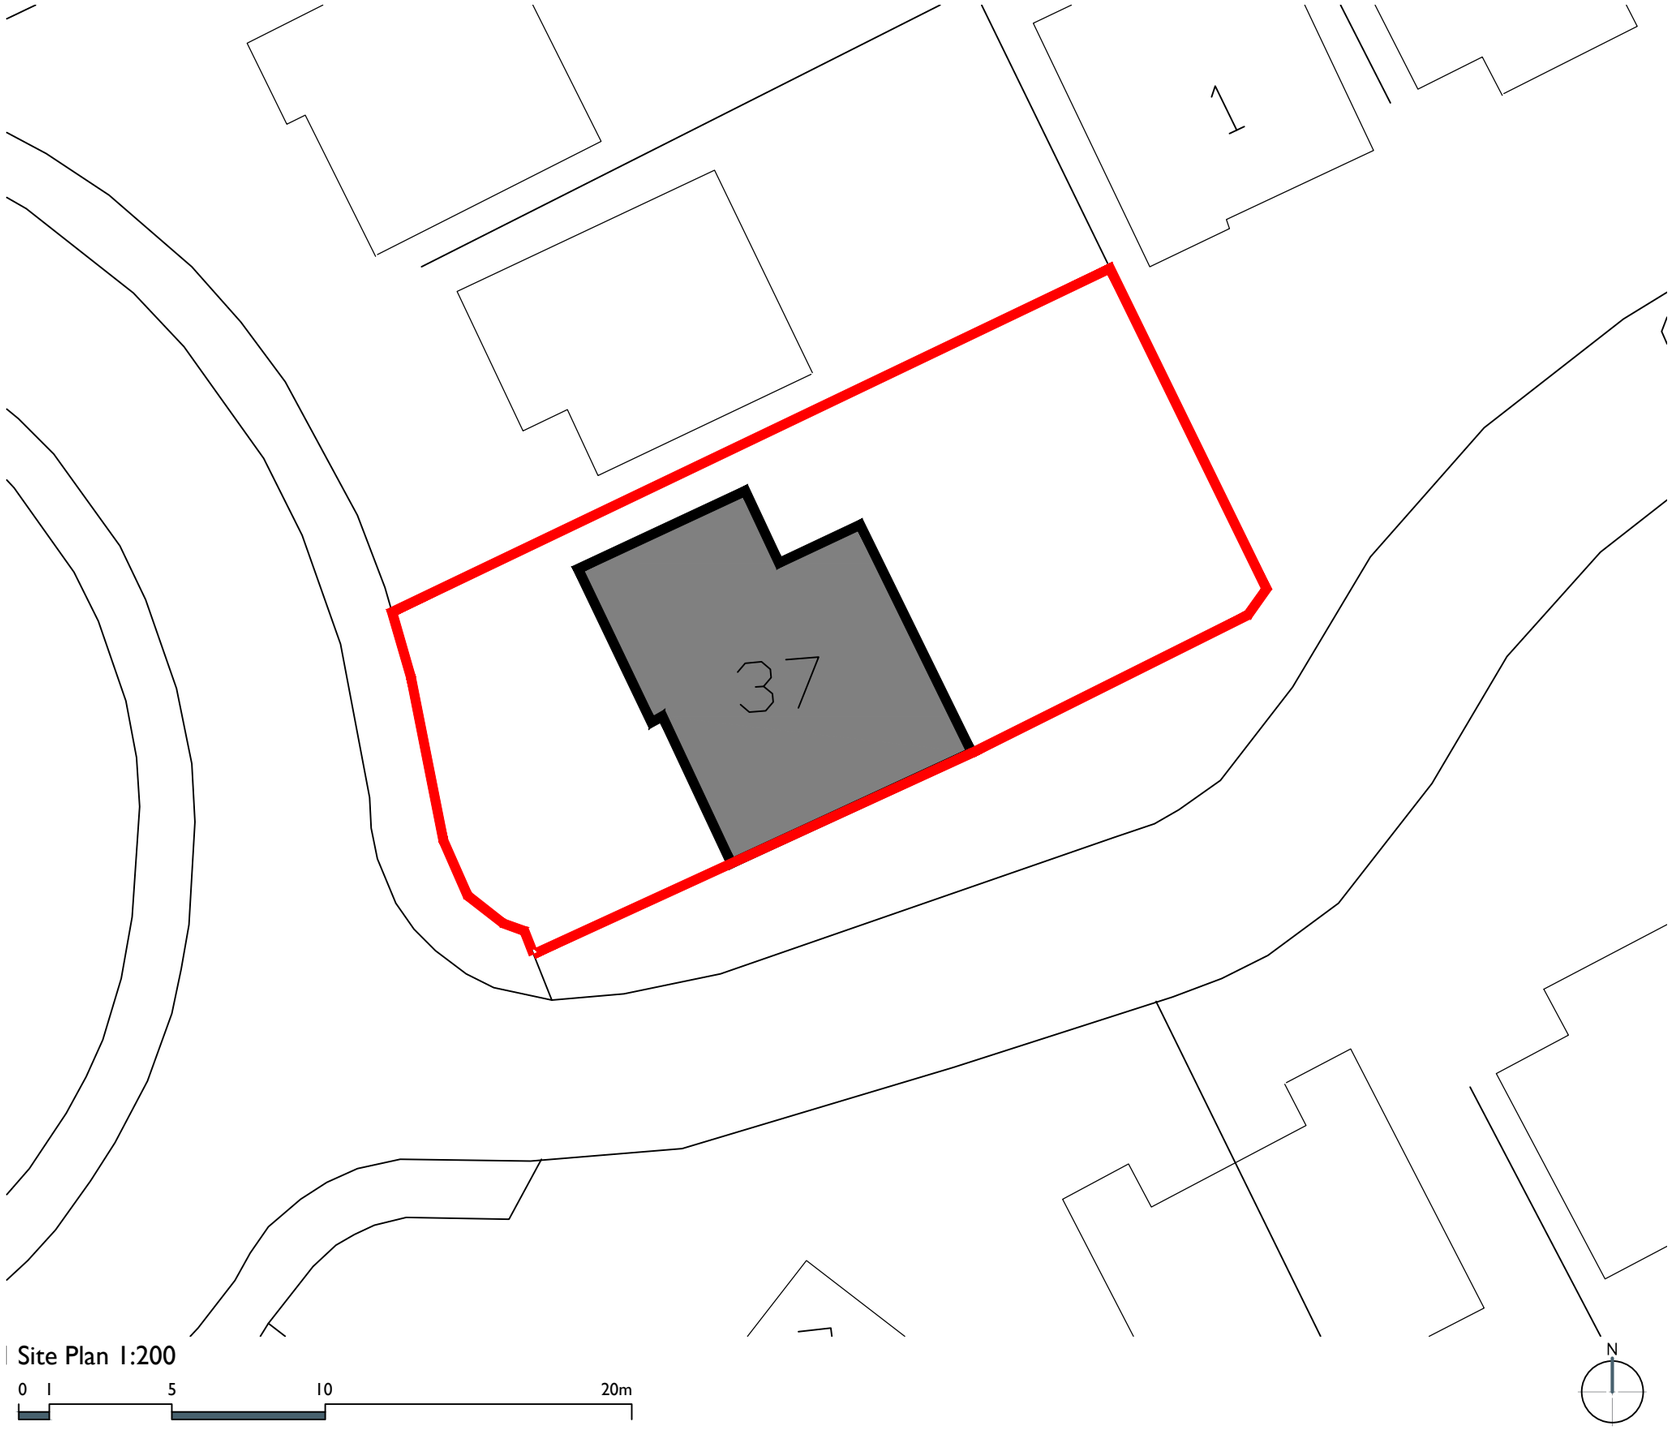

Site Plan 1:200

0 1 5 10 20m

CD ARCHITECTS

Studio 5 | The Old School Business Centre |
40 Rochsolloch Road | Airdrie | ML6 9BG
Tel: 01236 423197
design@cd-architects.co.uk
www.cd-architects.co.uk

project title:
Proposed Rear Extension for Mr & Mrs Arthur at 37 Craigend Road, Cumbernauld, G67 4JX

drawing title:
Existing Location and Site Plans

Copyright: CD Architects Ltd.
DO NOT SCALE: Use figured dimensions only.
CD Architects Ltd accepts responsibility for this document only to the commissioning party and not to any other.
All 3D visualisations are for indicative purposes only. This drawing is for information only, subject to local authority approval.

issue stage:	PLANNING	drawn:	JM
date:	NOV-21	paper size:	A3

drawing number & revision:
21081_PL01