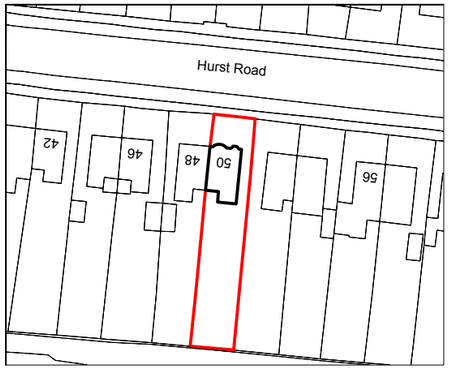

Location Plan
Scale 1:1250

N

0 — 125

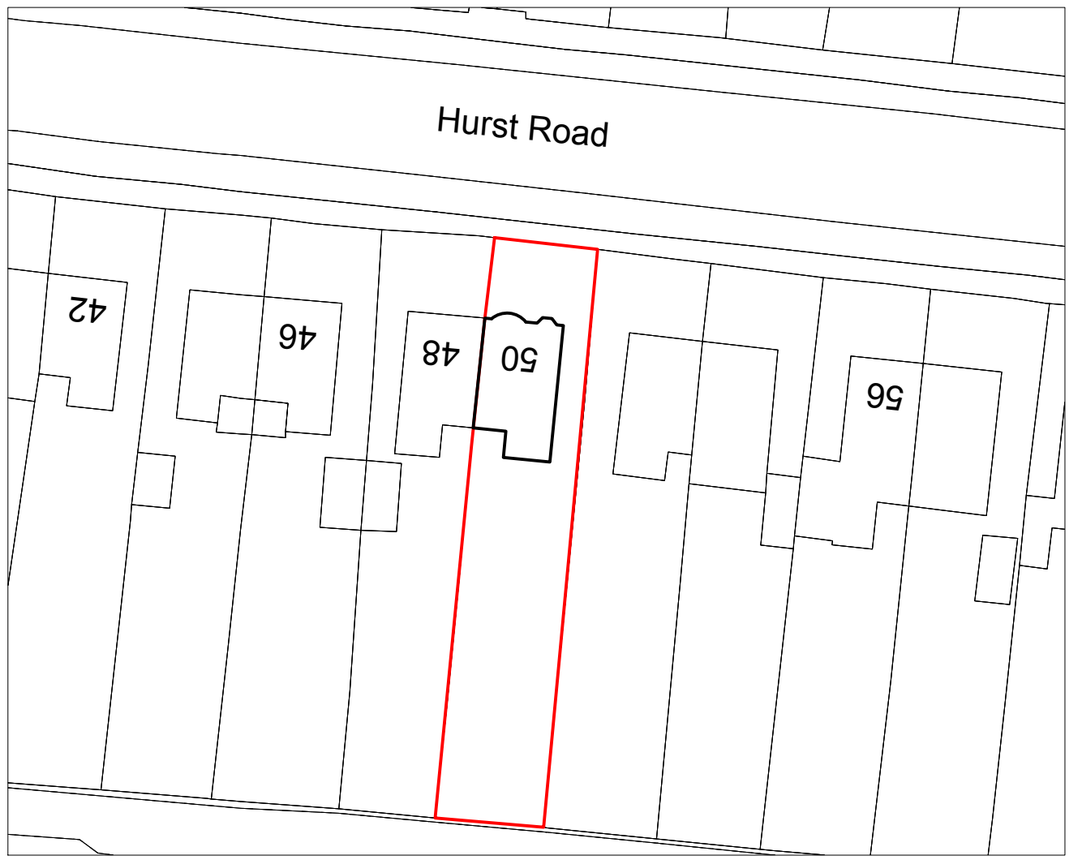

Existing Block Plan
Scale 1:500

0 — 50

N

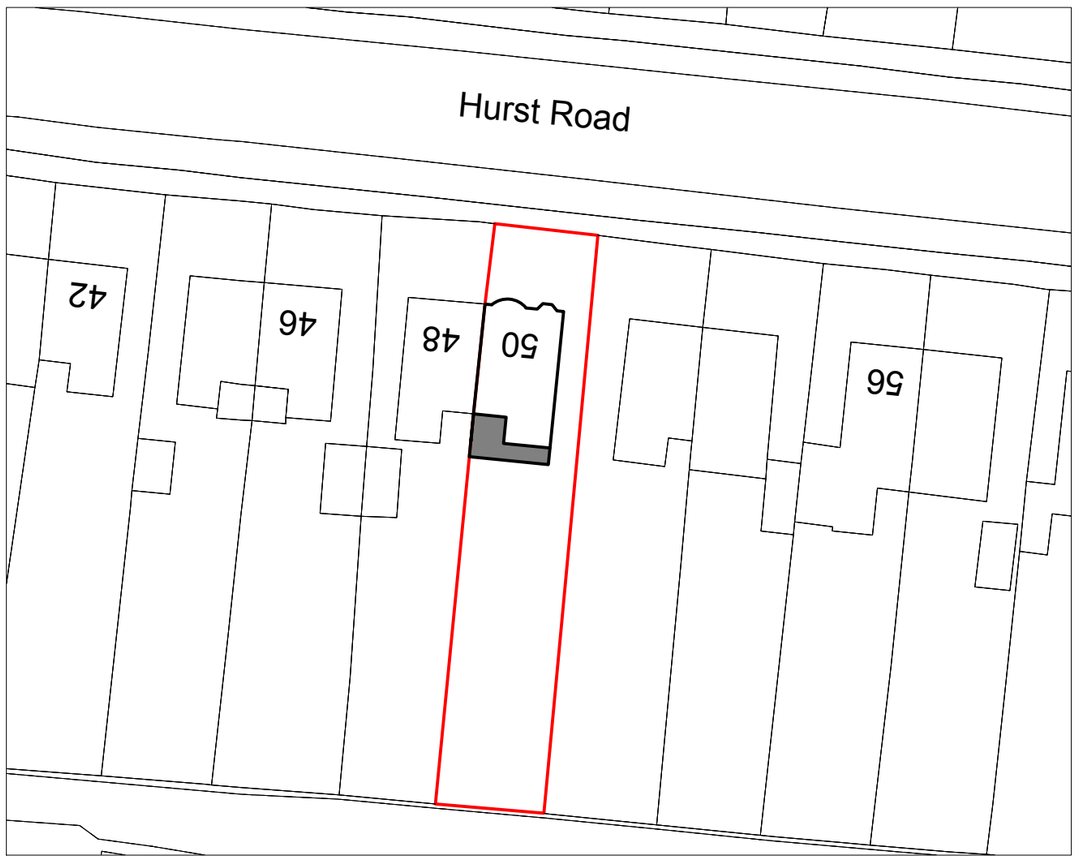

Proposed Block Plan
Scale 1:500

0 — 50

N

Revision notes:

Rev:	Date:	Notes:
002		The Contractor must carry out His/Her own measured survey prior to works commencing on site to verify site dimensions and to report any discrepancies to the Designer. Contractor to refer to Building Control Notes. Contractor is responsible for final on site design using on site dimensions. Contractor responsible for on site drainage layout/runs - to be agreed by Building Control prior to Construction starting on site.All Details to be approved by Building Control prior to construction starting on site.

Drawn by: FD

Client:

Project: 50 Hurst Road, Sidcup DA15 9AA

Drawing Title: EXISTING BLOCK PLAN, PROPOSED BLOCK PLAN, LOCATION PLAN

Date: 25.08.2021

Scale @ A3: 1:500, 1:1250

Issue: BUILDING CONTROL

Plan It Architectural Services

www.project.planituk.co.uk