Approved Document Part M Movement Requirements.

10% of dwellings compliant with approved document M4(3) Category 3: Wheelchair user dwellings (Unit 3)
90% of dwellings compliant with approved document M4(2) Category 2: Accessible and adaptable dwellings

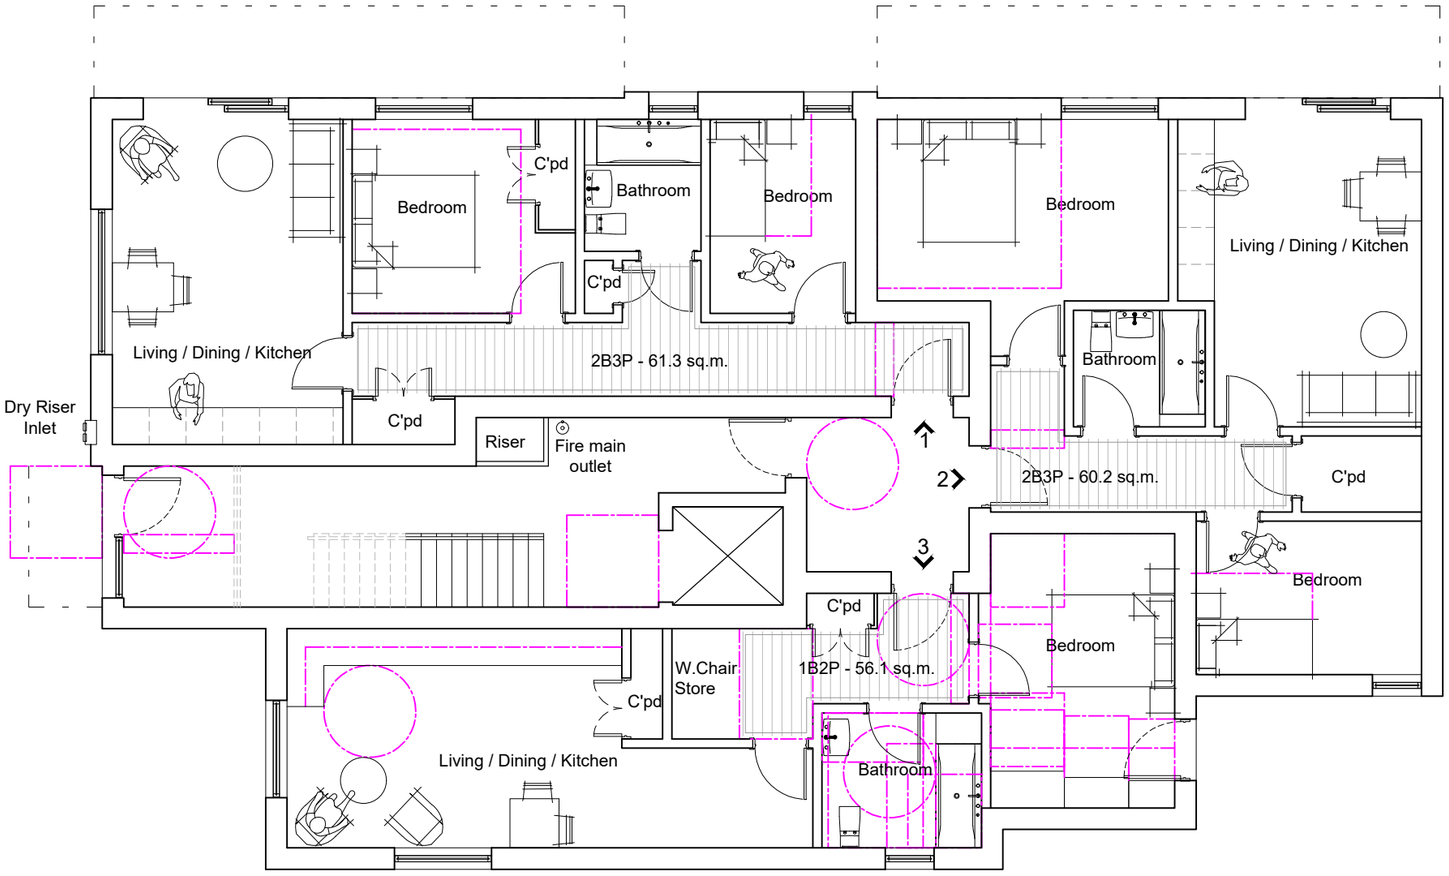

Ground Floor Plan as Proposed 1:100

N

1:100

0 1 2 3 4 5M

Proposed Residential Development

At Land to R/O 147-157 Parkside Avenue Bexleyheath

Project Name;

Proposed Ground Floor Plan

Drawing Name;

A3

Drawing No;A1564-11
Revision; P3
Date; Sept 2021
Scale; 1:100@A3
PLANNING

Urban & Rural Ltd
Specialists in Bespoke Development

5 Castle Street, Canterbury, Kent, CT1 2FG 01227 272 585
info@urbanandruralltd.co.uk www.urbanandruralltd.co.uk

NOTE;

Do Not Scale.
Report all discrepancies, errors and omissions.
Verify all dimensions on site before commencing any work on site or preparing shop drawings.
All materials, components and workmanship are to comply with the relevant British & European Standards, Codes of Practice, and appropriate manufacturers recommendations that from time to time shall apply.

For all specialist work, see relevant drawings. This drawing is copyright of Urban & Rural Ltd. Urban & Rural LTD is a registered company in England and Wales with company number 9387736.

Revision;

date	note
13.09.21	P1 - Issued in draft for initial comments
13.10.21	P2 - Scheme Developed
09.11.21	P3 - Updated following discussions with client