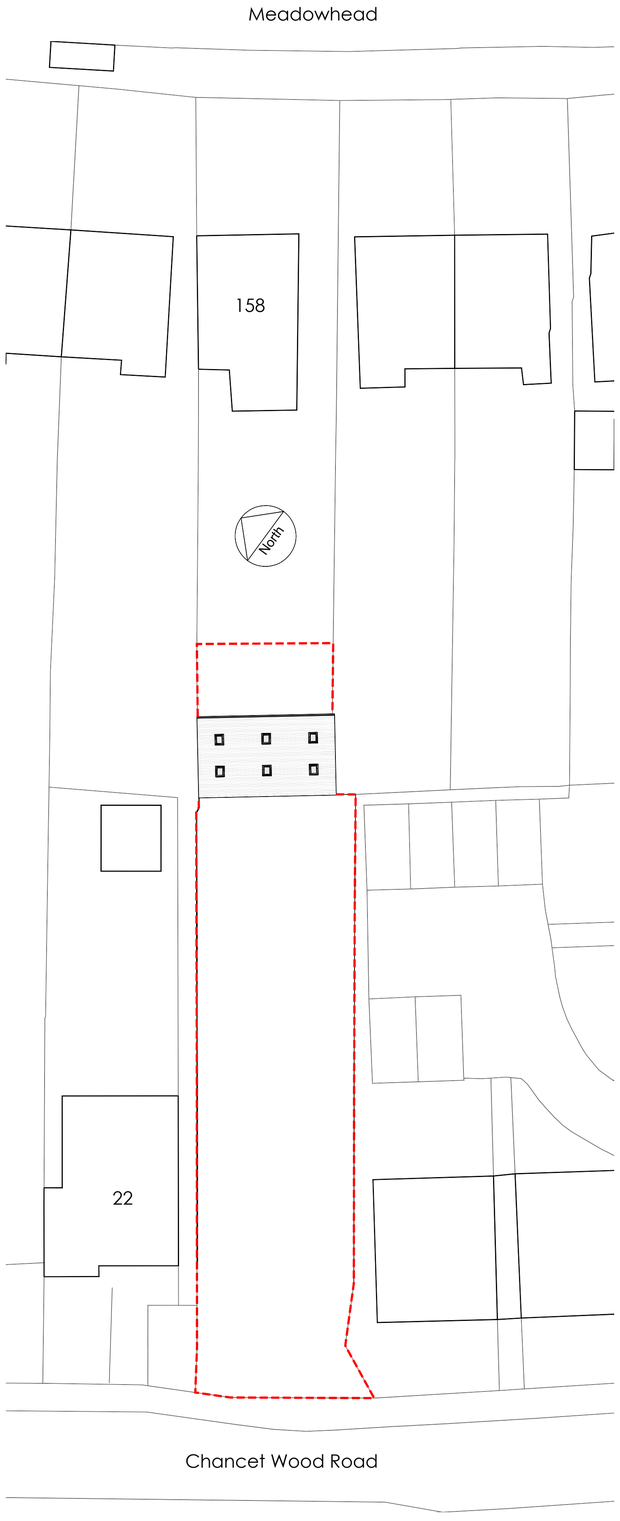

Existing Site Plan (1:200)

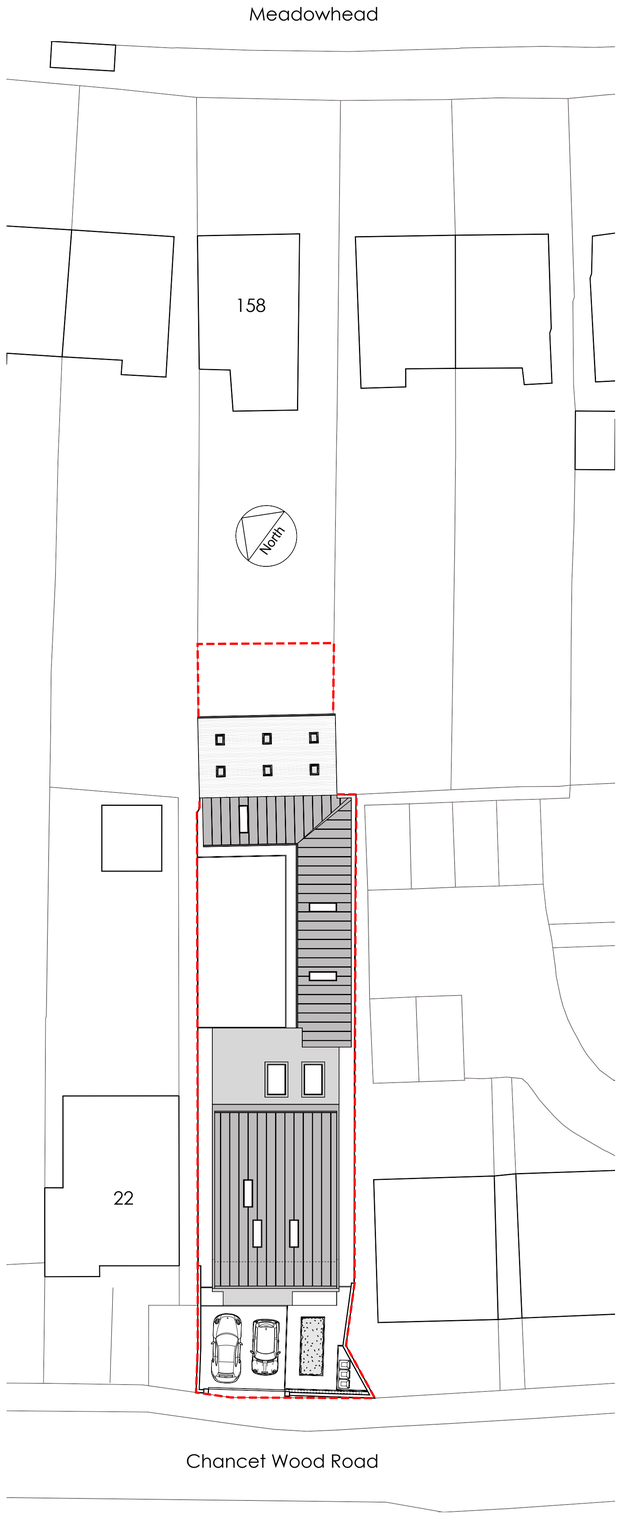

Proposed Site Plan (1:200)

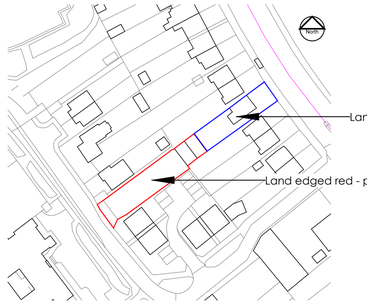

Site Location Plan (1:1250)

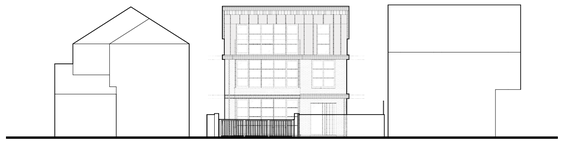

No.22

Proposed Street Scene (1:200)

No.22

Existing Street Scene (1:200)

NOTES
Do not scale from these drawings - If in doubt always ask first

Report any discrepancies and omissions to owner
This Drawing is Copyright ©EDGE©
Drawings are prepared for the purposes of obtaining Town & Country Planning Permission Approval only.

All materials shall be fixed, applied or mixed in accordance with all of the manufacturers instructions, recommendations & specifications. All materials shall be fit for the purposes that they are to be used for.

It is the responsibility of the owner / client to serve a notice on the adjoining or adjacent neighbours for the proposed works under 'The Party Wall Act 1996' Explanatory booklets can be obtained free of charge from the D.O.E. publications despatch centre, Blackhorse Road, London SE99 6TT
Tel 0208 691 9191.

Rev	Date	Comments
P1	01.09.21	Planning Issue

Project
Proposed Residential Dwelling & Conversion Of Outbuilding With Link Between

Project
158 Meadowhead
Sheffield
S8 7UF

Client
Mr Ashley Kelley

Drawing title
Existing & Proposed Site Plans
Site Location Plan &
Street Scene

Scale	Drawing No.	Revision
1:200/1:1250 @ A1	A20-41-01	P1
Date 01.03.21		
Drawn By BJDL		

AD Ltd
T: +44 (0) 114 4491170 M: +44 07775107981
W: www.edge-ad.co.uk E: info@edge-ad.co.uk
Wharf House, Wharf Street, Sheffield S2 5SY | Registered Company No. 08593883

Proposed Elevation A (1:50)

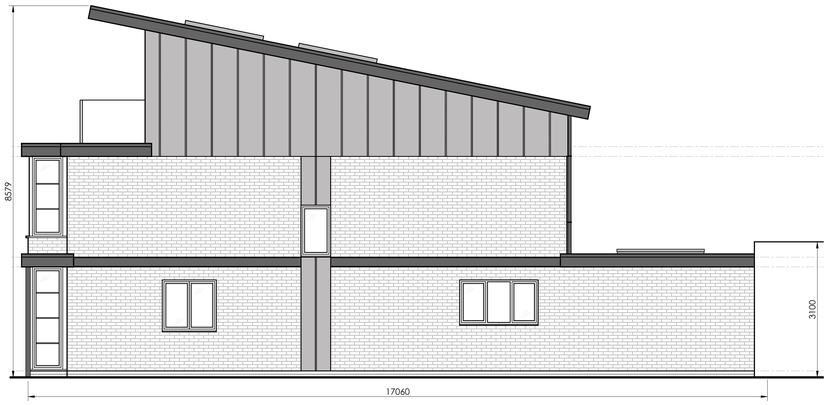

Proposed Elevation B (1:50)

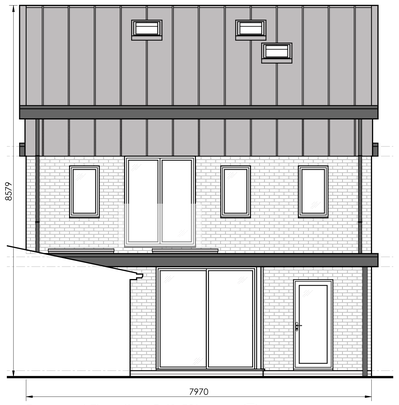

Proposed Elevation C (1:50)

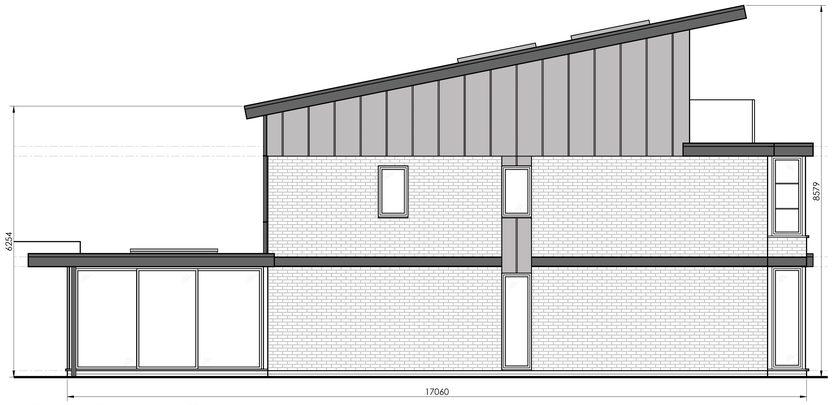

Proposed Elevation D (1:50)

Proposed Outbuilding Elevation A (1:50)

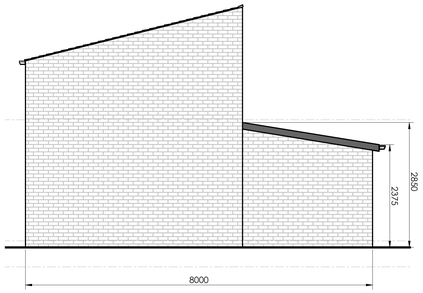

Proposed Outbuilding Elevation B (1:50)

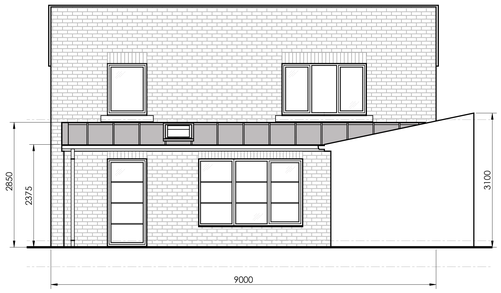

Proposed Outbuilding Elevation C (1:50)

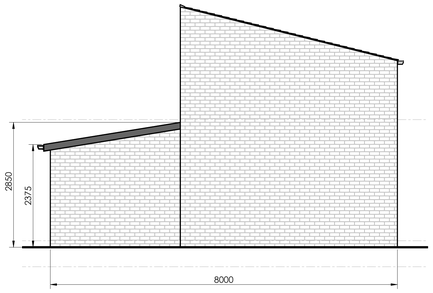

Proposed Outbuilding Elevation D (1:50)

NOTES
Do not scale from these drawings - If in doubt always ask first

Report any discrepancies and omissions to owner
This Drawing is Copyright ©EDGE
Drawings are prepared for the purposes of obtaining Town & Country Planning Permission Approval only.

All materials shall be fixed, applied or mixed in accordance with all of the manufacturers instructions, recommendations & specifications. All materials shall be fit for the purposes that they are to be used for.

It is the responsibility of the owner / client to serve a notice on the adjoining or adjacent neighbours for the proposed works under The Party Wall Act 1996' Explanatory booklets can be obtained free of charge from the D.O.E. publications despatch centre, Blackhorse Road, London SE99 6TT Tel 0208 691 9191.

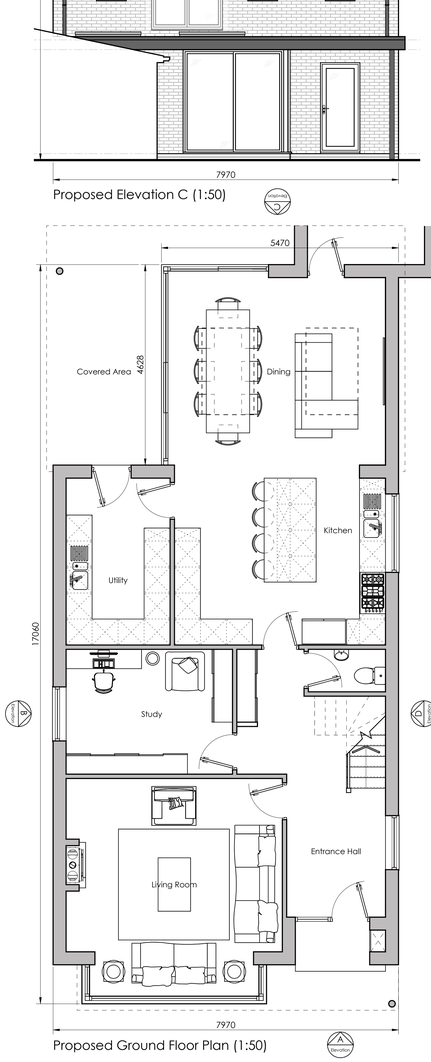

Proposed Ground Floor Plan (1:50)

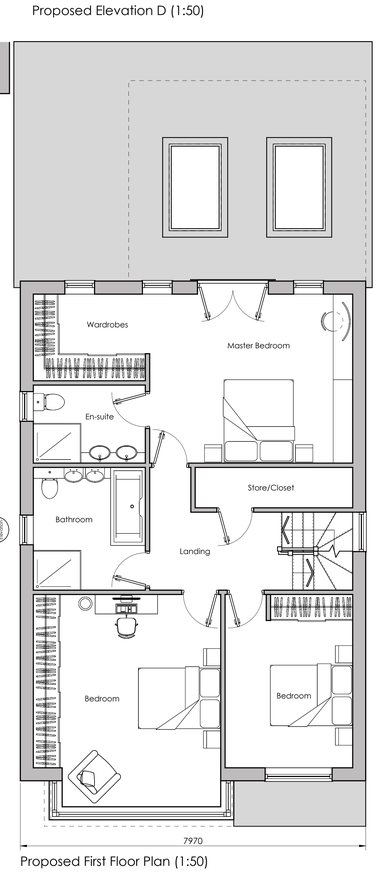

Proposed First Floor Plan (1:50)

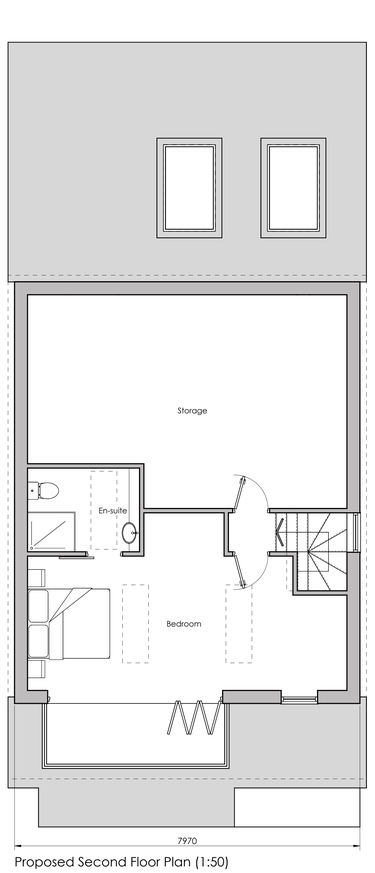

Proposed Second Floor Plan (1:50)

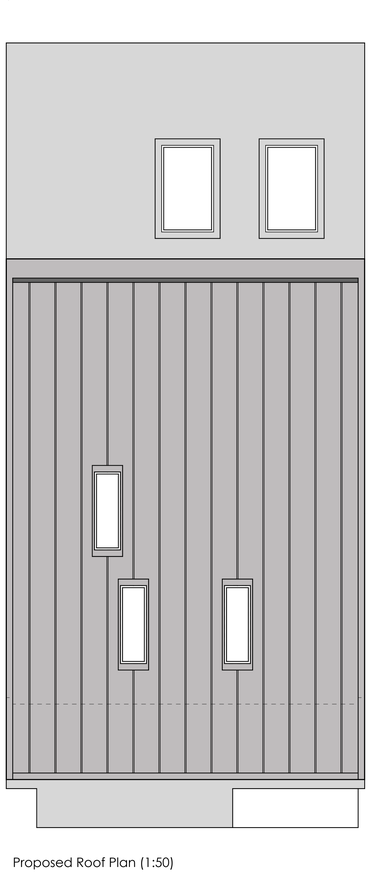

Proposed Roof Plan (1:50)

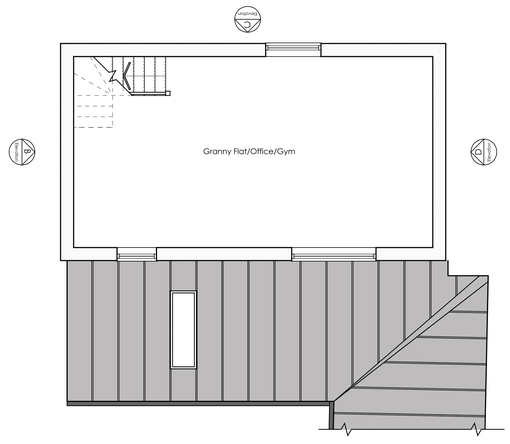

Proposed Outbuilding First Floor Plan (1:50)

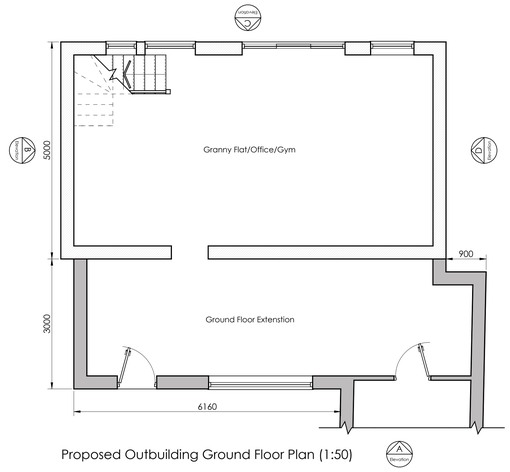

Proposed Outbuilding Ground Floor Plan (1:50)

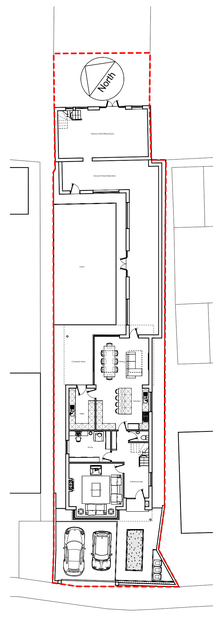

Proposed Site Plan (1:200)

Rev	Date	Comments
P1	01.09.21	Planning Issue

Project
Proposed Residential Dwelling & Conversion Of Outbuilding With Link Between

Project
158 Meadowhead
Sheffield
S8 7UF

Client
Mr Ashley Kelley

Drawing title
Main Proposed Dwelling - Proposed Plans, Elevations, & Site Plan

Scale	Drawing No.	Revision
1:50/1:200 @ A0	A20-41-02	P1
Date 01.03.21		
Drawn By BJDL		

EDGE AD Ltd
T: +44 (0) 114 4491170 M: +44 07775107981
W: www.edge-ad.co.uk E: info@edge-ad.co.uk
Wharf House, Wharf Street, Sheffield S2 5SY | Registered Company No. 08593883

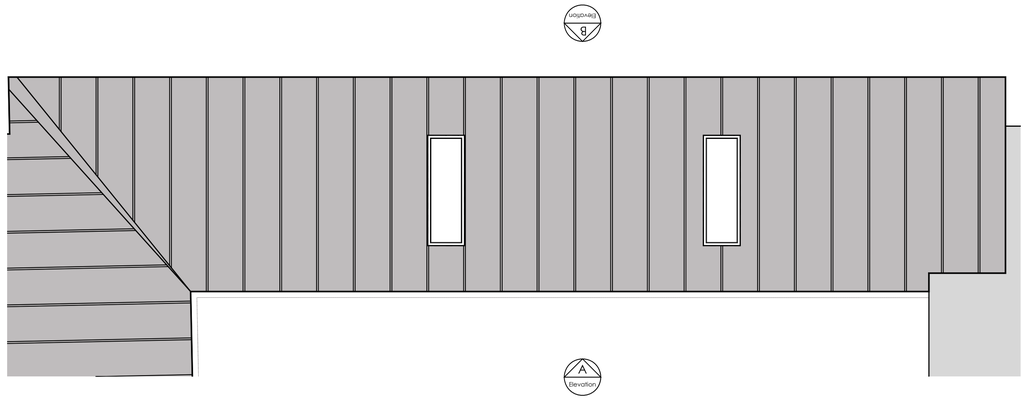

Proposed Link Roof Plan (1:50)

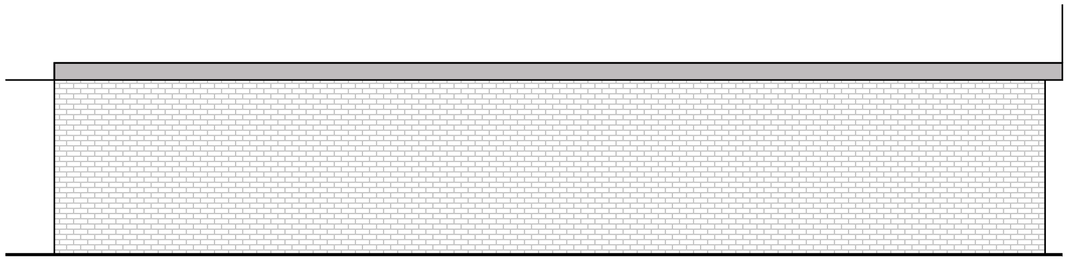

Proposed Link Elevation B (1:50)

Proposed Link Elevation A (1:50)

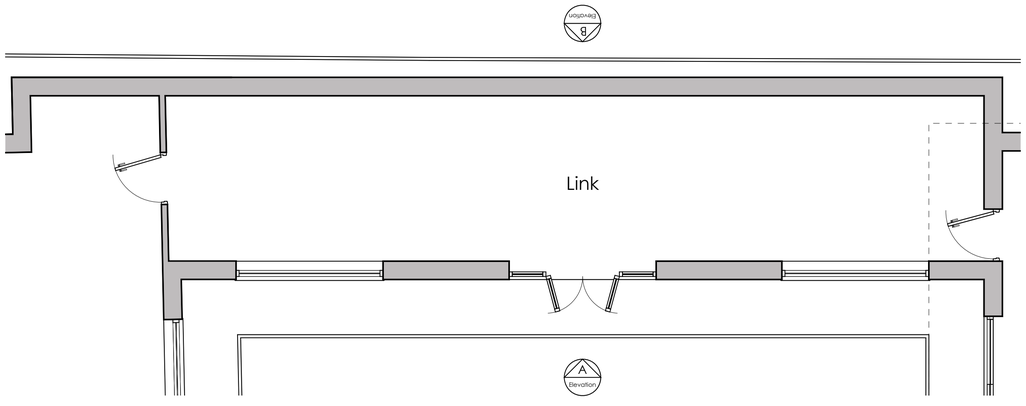

Proposed Link Ground Floor Plan (1:50)

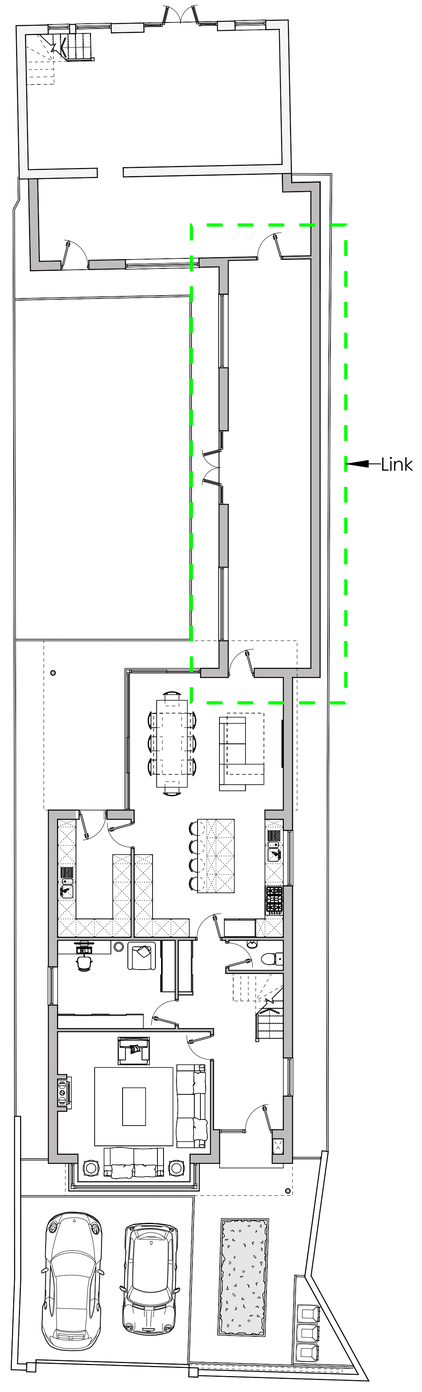

Proposed Ground Floor Level Site Layout (1:100)

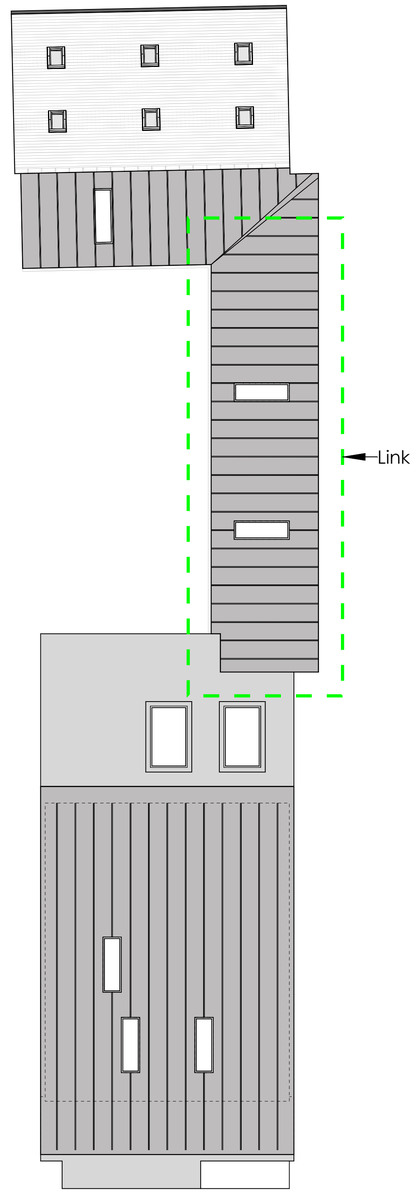

Proposed Roof Level Site Layout (1:100)

NOTES
Do not scale from these drawings - If in doubt always ask first

Report any discrepancies and omissions to owner
This Drawing is Copyright ©EDGE©
Drawings are prepared for the purposes of obtaining Town & Country Planning Permission Approval only.

All materials shall be fixed, applied or mixed in accordance with all of the manufacturers instructions, recommendations & specifications. All materials shall be fit for the purposes that they are to be used for.

It is the responsibility of the owner / client to serve a notice on the adjoining or adjacent neighbours for the proposed works under 'The Party Wall Act 1996' Explanatory booklets can be obtained free of charge from the D.O.E. publications despatch centre, Blackhorse Road, London SE99 6TT Tel 0208 691 9191.

Rev	Date	Comments
P1	01.09.21	Planning Issue

Project
Proposed Residential Dwelling & Conversion Of Outbuilding With Link Between

Project
158 Meadowhead
Sheffield
S8 7UF

Client
Mr Ashley Kelley

Drawing title
Link Plan & Elevations

Scale	Drawing No.	Revision
1:50/1:100 @ A1	A20-41-04	P1
Date 01.03.21		
Drawn By BJDL		

EDGE AD Ltd
T: +44 (0) 114 4491170 M: +44 07775107981
W: www.edge-ad.co.uk E: info@edge-ad.co.uk
Wharf House, Wharf Street, Sheffield S2 5SY | Registered Company No. 08593883

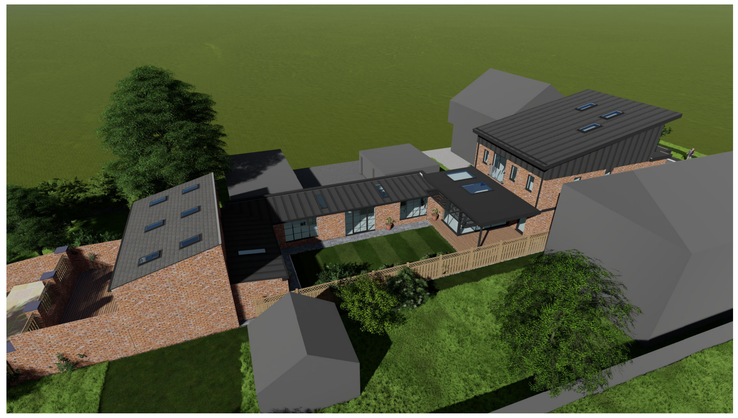

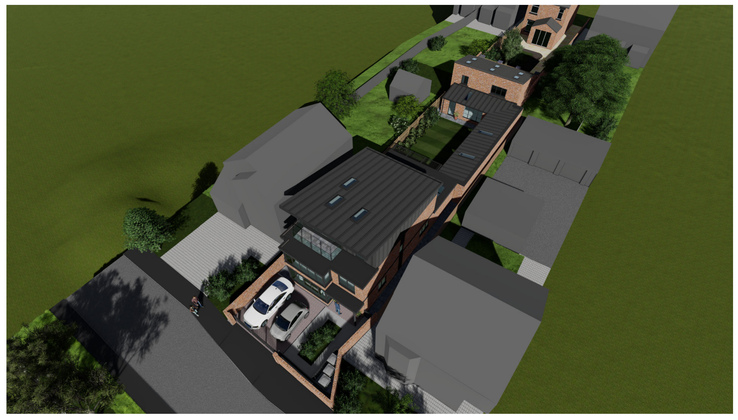

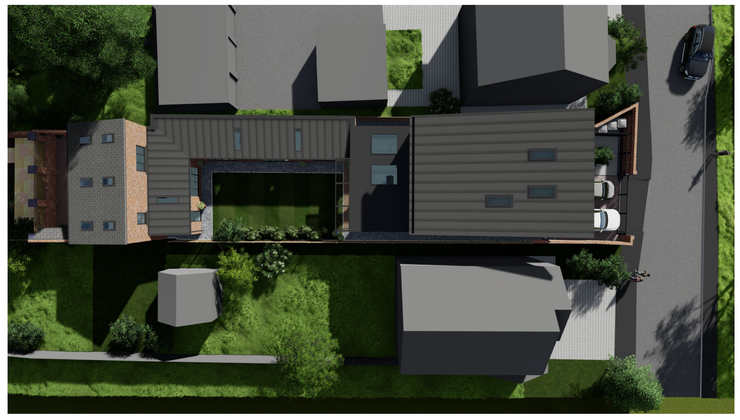

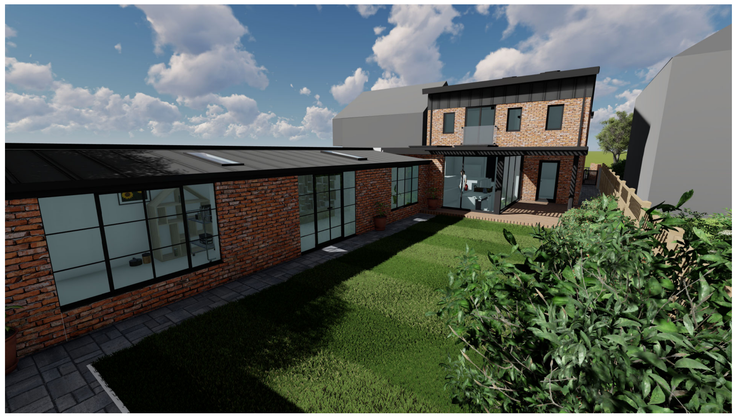

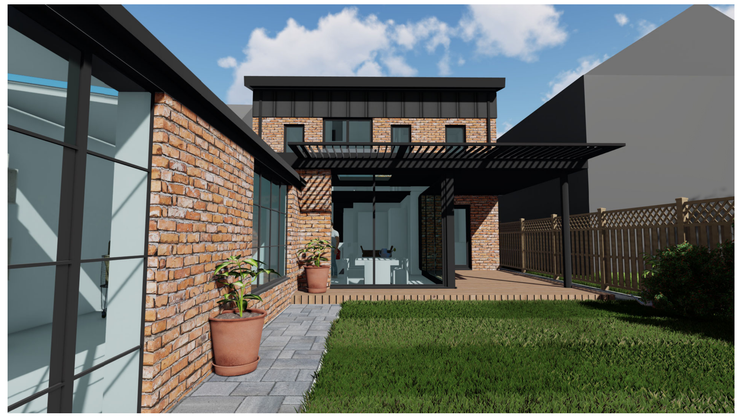

NOTES
Do not scale from these drawings - If in doubt always ask first

Report any discrepancies and omissions to owner
This Drawing is Copyright ©EDGE@
Drawings are prepared for the purposes of obtaining Town & Country Planning Permission Approval only.

All materials shall be fixed, applied or mixed in accordance with all of the manufacturers instructions, recommendations & specifications. All materials shall be fit for the purposes that they are to be used for.

It is the responsibility of the owner / client to serve a notice on the adjoining or adjacent neighbours for the proposed works under The Party Wall Act 1996' Explanatory booklets can be obtained free of charge from the D.O.E. publications despatch centre, Blackhorse Road, London SE99 6IT Tel 0208 691 9191.

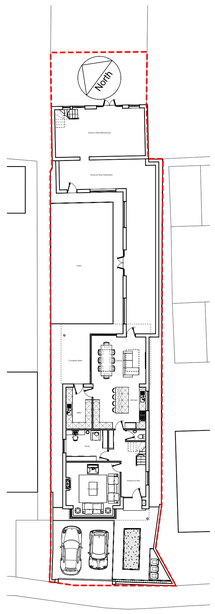

Proposed Site Plan (1:200)

Rev	Date	Comments
P1	01.09.21	Planning Issue

Project
Proposed Residential Dwelling & Conversion Of Outbuilding With Link Between

Project
158 Meadowhead
Sheffield
S8 7UF

Client
Mr Ashley Kelley

Drawing title
Proposed Visuals

Scale	Drawing No.	Revision
1:200/NTS @ A0	A20-41-03	P1
Date	01.03.21	
Drawn By	BJDL	

EDGE AD Ltd
T: +44 (0) 114 4491170 M: +44 07775107981
W: www.edge-ad.co.uk E: info@edge-ad.co.uk
Wharf House, Wharf Street, Sheffield S2 5SY | Registered Company No. 08593883