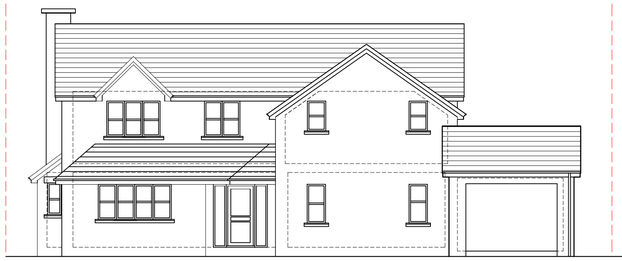

Existing South East Elevation

Existing North East Elevation

Existing North West Elevation

Existing Elevations
Scale - 1:100

1:100 (m) 0 1 5 10

Proposed South East Elevation

Proposed North East Elevation

Proposed North West Elevation

Proposed Elevations
Scale - 1:100

1:100 (m) 0 1 5 10

Westerton Road Front Street Elevation

Westerton Road Rear Street Elevation

Street Elevations
Scale - 1:200

1:200 (m) 0 2 10 20

Perspective View of Proposed Extension

Rev Amendments Date

BHA
BOBBY HALLIDAY ARCHITECTS

t: 01786 230 348
e: info@bobbyhalliday.co.uk

Project: 21.27

Proposed Extension

8 Westerton Road,
Dullatur
G68 0FF

Client:
Arlene Cairns and Blair Hopkins

Drawing No:
21.27 PL 001 Rev~

Status:
Planning

Drawing Title:
Existing and Proposed Elevations

Drawn by: GWM/LI
Scale: as noted @ A1
Paper Size: A1

ONLY SCALE FOR PLANNING PURPOSES.

DO NOT SCALE FOR CONSTRUCTION PURPOSES.

Contractor and all suppliers to verify all dimensions on site prior to commencing work or ordering materials.

Any discrepancies to be reported to Bobby Halliday Architects.

This drawing is to be read in conjunction with all other Architects, Consultants, Specialists and Sub-Contractors drawings.
This drawing is copyright. All rights reserved.

Bobby Halliday Architects is a Trading Name of Grahame MacLean Architects Limited. Registered in Scotland No. 600071