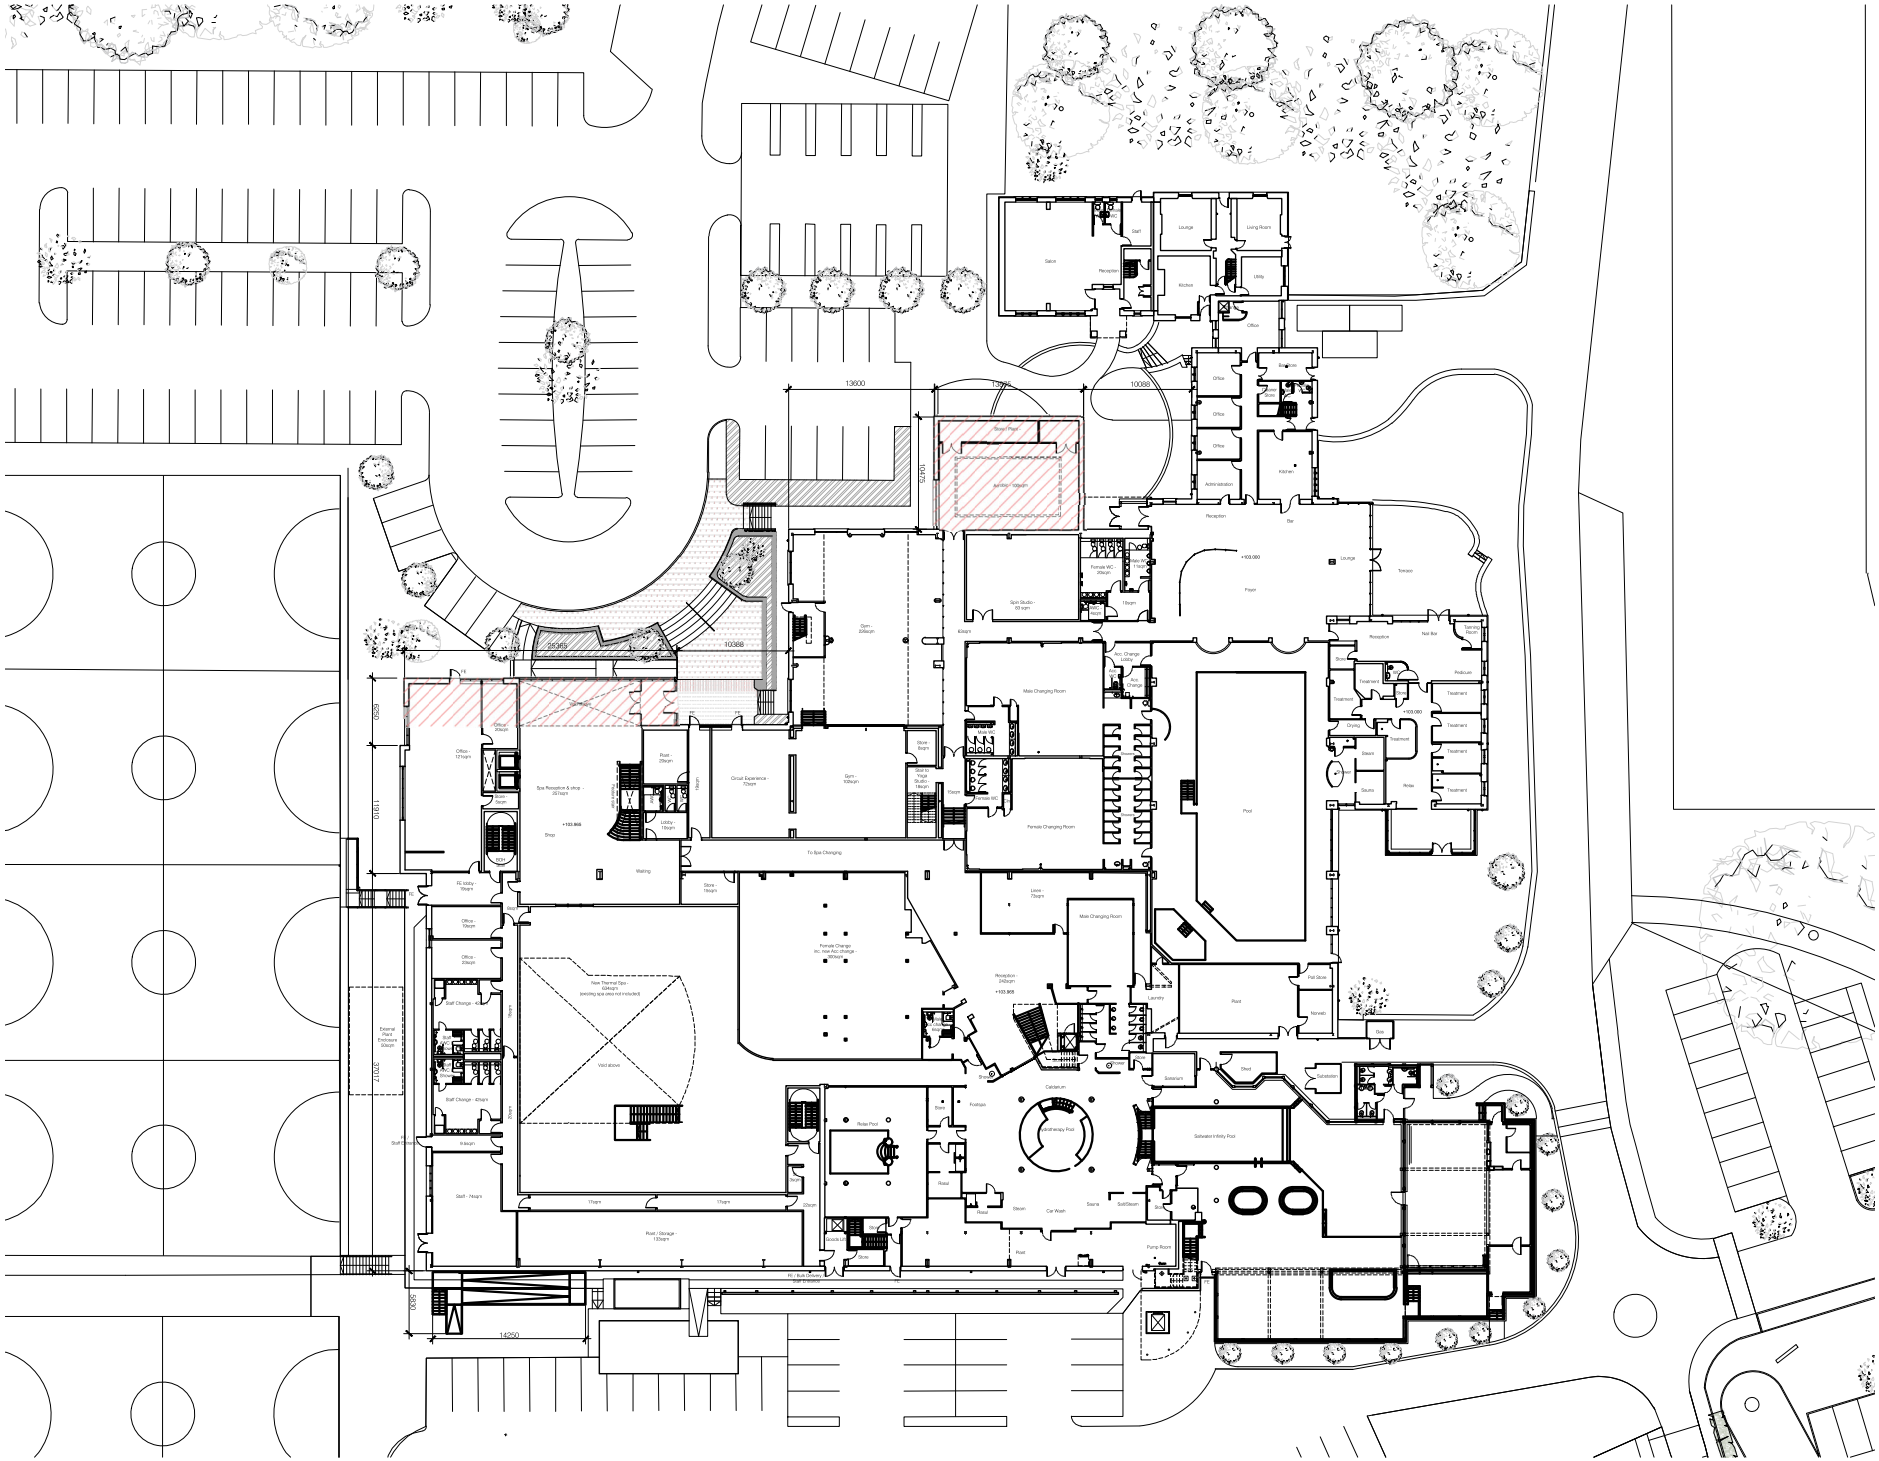

Ica Architects Ltd.
registered in Scotland company no 267727

Do not scale from this drawing. If in doubt, ask. This drawing is the property of ica and must not be copied, reproduced or disclosed without written permission.

revisions //	by //	date //
A Health club extension updated; ID and changing room layouts updated; External Plant moved to Soccer Burnley elevation	FY	02.12.21
B Issued for Planning	FY	10.12.21
C Additional floor area hatch added	DY	21.12.21

Hatch denotes additional floor area
- 255sqm (Ground Floor)

Scale Bar
0 4 8 12 16 20m

Merchant Exchange
20 Bell Street
Glasgow
G1 1LG

+44(0)141 552 2194
weareica.com

project title //
Crow Wood Spa

drawing title //
Proposed Ground Floor Plan

issue stage //
PLANNING

date //	drawn //	scale @ A3 //
NOV 21	FY	1:500

project //	dwg number //	revision //
1400	PL(00)020	C