pal + ptl

architects
town planners

building engineers
party wall surveyors
arboriculturists

CEnv
01564 730 191
www.progressionarchitects.com
the dairy . packwood road . lapworth . b94 6ej

Application Documents >

For:

Jo Broughton

At:

Mortimer Cottage, 8 The Courtyard
Bridge End
Warwick
CV34 6PD

Monday, 7 February 2022

PAL.BROCV346PD

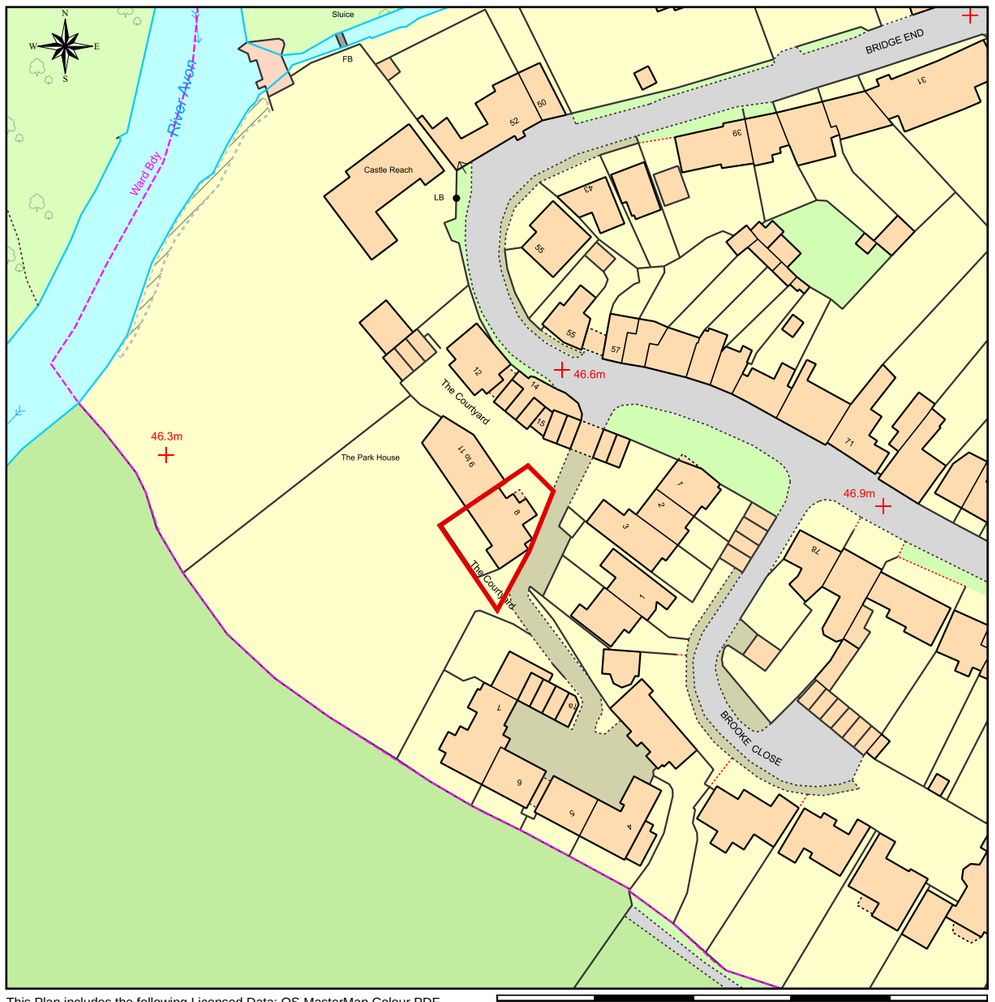

This Plan includes the following Licensed Data: OS MasterMap Colour PDF Location Plan by the Ordnance Survey National Geographic Database and incorporating surveyed revision available at the date of production. Reproduction in whole or in part is prohibited without the prior permission of Ordnance Survey. The representation of a road, track or path is no evidence of a right of way. The representation of features, as lines is no evidence of a property boundary. © Crown copyright and database rights, 2021. Ordnance Survey 0100031673

Scale: 1:1250, paper size: A4

location plan
[SCALE 1:1250]

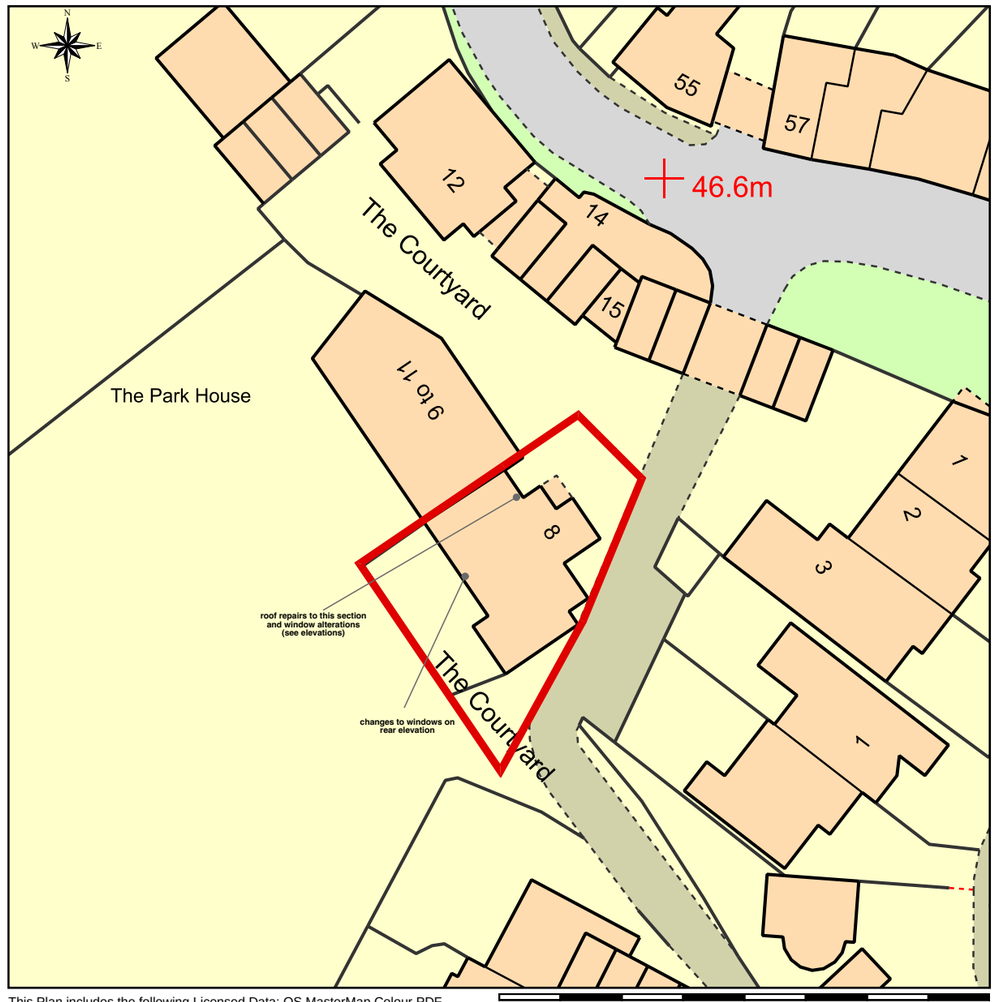

This Plan includes the following Licensed Data: OS MasterMap Colour PDF Location Plan by the Ordnance Survey National Geographic Database and incorporating surveyed revision available at the date of production. Reproduction in whole or in part is prohibited without the prior permission of Ordnance Survey. The representation of a road, track or path is no evidence of a right of way. The representation of features, as lines is no evidence of a property boundary. © Crown copyright and database rights, 2021. Ordnance Survey 0100031673

Scale: 1:500, paper size: A4

site plan
[SCALE 1:500]

NORTH

TO ENSURE CORRECT SCALE PRINT AT A3

0 1 2 3 4 5

address:	PAL.BROCV346PD
date:	07/02/2022
scale:	As Indicated
dwg no.:	PAL.02

pal architects town planners
ptl building engineers party wall surveyors arboriculturists
CEnv
abe

contact
a: the dairy, packwood road, lapworth
solihull, west midlands b94 6ej
t: 01564 730 191
e: info@progressionarchitects.com

'do not scale from this drawing'

architects to be notified of any discrepancies in figures, dimensions and between site conditions and drawings

this drawing and the works depicted within are the copyright of: **Progression Architects Ltd. & Progression Technical Services Ltd.** and may not be reproduced or amended except by written permission of: **Progression Architects Ltd. & Progression Technical Services Ltd.** and for use on this site only

before commencement of the works the contractor must check and verify all buildings and site dimensions and levels, all relevant sewer outfalls, invert levels and connection points.

this drawing must be read in conjunction with and checked against all structural, specialist and detail, layout and engineering drawings.

discrepancies must be reported to the Architect

the contractor must satisfy himself with the adequacy of the site investigation information and should ensure that adequate foundations appropriate to the ground conditions are used for any part of the works

this drawing should not be relied upon to give information on ground conditions and foundations

the contractor is to carry out the work in compliance with the Building Regulations, relevant current British Standards and where appropriate NHBC, Zurich, AXA Equity or similar organisations are involved, to their standards of compliance

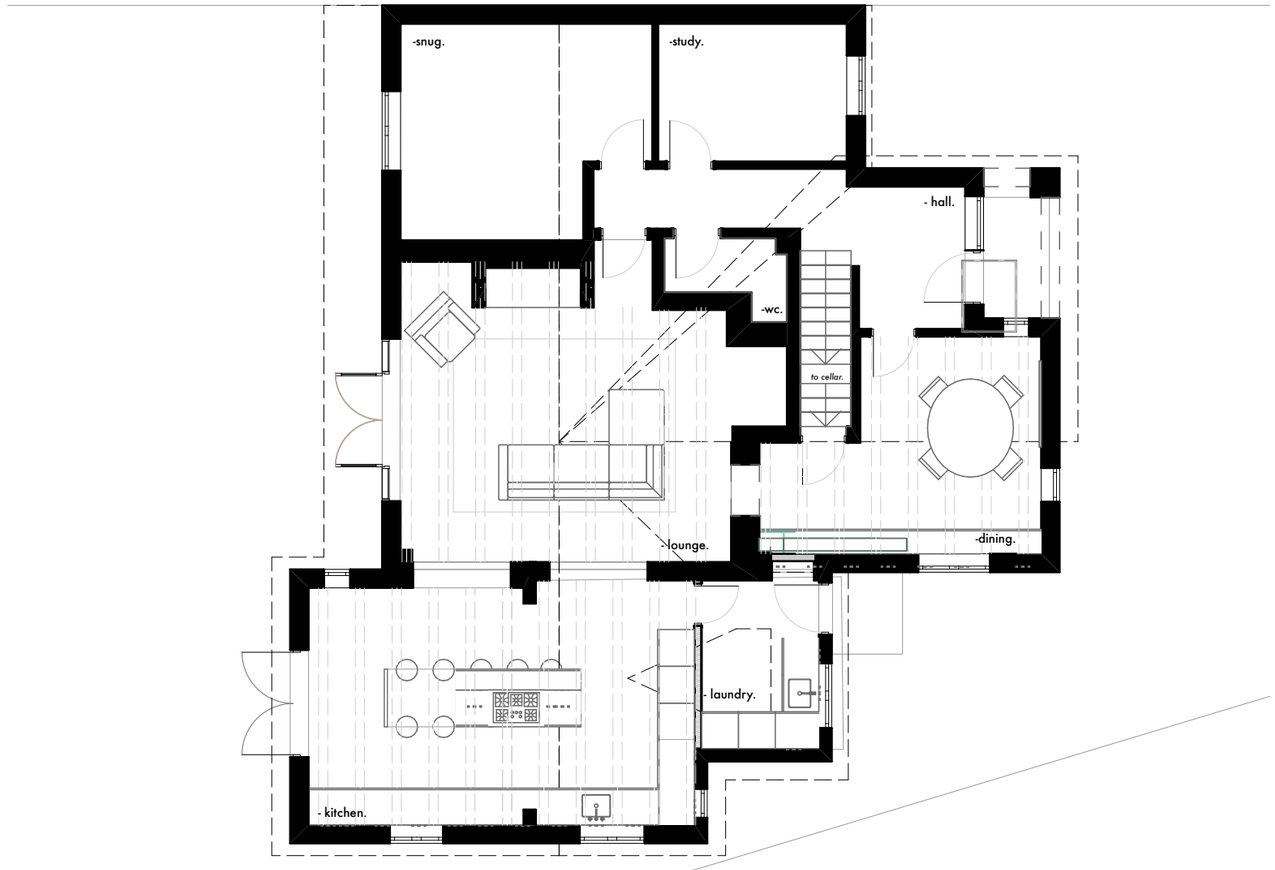

existing ground floor
[SCALE 1:100]

NORTH

TO ENSURE CORRECT SCALE PRINT AT A3

0 1 2 3 4 5

address:	PAL.BROCV346PD
date:	07/02/2022
scale:	As Indicated
dwg no.:	PAL.04

pal architects town planners
ptl building engineers party wall surveyors arboriculturists
CEnv

contact
a: the dairy, packwood road, lapworth
solihull, west midlands b94 6ej
t: 01564 730 191
e: info@progressionarchitects.com

'do not scale from this drawing'

architects to be notified of any discrepancies in figures, dimensions and between site conditions and drawings

this drawing and the works depicted within are the copyright of: **Progression Architects Ltd. & Progression Technical Services Ltd.** and may not be reproduced or amended except by written permission of: **Progression Architects Ltd. & Progression Technical Services Ltd.** and for use on this site only

before commencement of the works the contractor must check and verify all buildings and site dimensions and levels, all relevant sewer outfalls, invert levels and connection points.

this drawing must be read in conjunction with and checked against all structural, specialist and detail, layout and engineering drawings.

discrepancies must be reported to the Architect

the contractor must satisfy himself with the adequacy of the site investigation information and should ensure that adequate foundations appropriate to the ground conditions are used for any part of the works

this drawing should not be relied upon to give information on ground conditions and foundations

the contractor is to carry out the work in compliance with the Building Regulations, relevant current British Standards and where appropriate NHBC, Zurich, AXA Equity or similar organisations are involved, to their standards of compliance

1:100 existing north elevation

1:100 existing east elevation

TO ENSURE CORRECT SCALE PRINT AT A3

0 1 2 3 4 5

address:	PAL.BROCV346PD
date:	07/02/2022
scale:	As Indicated
dwg no.:	PAL.07

pal architects town planners

ptl building engineers party wall surveyors arboriculturists

CEnv

contact

a: the dairy, packwood road, lapworth
solihull, west midlands b94 6ej
t: 01564 730 191
e: info@progressionarchitects.com

'do not scale from this drawing'

architects to be notified of any discrepancies in figures, dimensions and between site conditions and drawings

this drawing and the works depicted within are the copyright of: **Progression Architects Ltd. & Progression Technical Services Ltd.** and may not be reproduced or amended except by written permission of: **Progression Architects Ltd. & Progression Technical Services Ltd.** and for use on this site only

before commencement of the works the contractor must check and verify all buildings and site dimensions and levels, all relevant sewer outfalls, invert levels and connection points.

this drawing must be read in conjunction with and checked against all structural, specialist and detail, layout and engineering drawings.

discrepancies must be reported to the Architect

the contractor must satisfy himself with the adequacy of the site investigation information and should ensure that adequate foundations appropriate to the ground conditions are used for any part of the works

this drawing should not be relied upon to give information on ground conditions and foundations

the contractor is to carry out the work in compliance with the Building Regulations, relevant current British Standards and where appropriate NHBC, Zurich, AXA Equity or similar organisations are involved, to their standards of compliance

1:100 existing south elevation

1:100 existing west elevation

TO ENSURE CORRECT SCALE PRINT AT A3

0 1 2 3 4 5

address:	PAL.BROCV346PD
date:	07/02/2022
scale:	As Indicated
dwg no.:	PAL.08

pal architects town planners

ptl building engineers party wall surveyors arboriculturists

CEnv

contact

a: the dairy, packwood road, lapworth
solihull, west midlands b94 6ej
t: 01564 730 191
e: info@progressionarchitects.com

'do not scale from this drawing'

architects to be notified of any discrepancies in figures, dimensions and between site conditions and drawings

this drawing and the works depicted within are the copyright of: **Progression Architects Ltd. & Progression Technical Services Ltd.** and may not be reproduced or amended except by written permission of: **Progression Architects Ltd. & Progression Technical Services Ltd.** and for use on this site only

before commencement of the works the contractor must check and verify all buildings and site dimensions and levels, all relevant sewer outfalls, invert levels and connection points.

this drawing must be read in conjunction with and checked against all structural, specialist and detail, layout and engineering drawings.

discrepancies must be reported to the Architect

the contractor must satisfy himself with the adequacy of the site investigation information and should ensure that adequate foundations appropriate to the ground conditions are used for any part of the works

this drawing should not be relied upon to give information on ground conditions and foundations

the contractor is to carry out the work in compliance with the Building Regulations, relevant current British Standards and where appropriate NHBC, Zurich, AXA Equity or similar organisations are involved, to their standards of compliance

NO CHANGES TO PLANS AS PART OF THIS APPLICATION

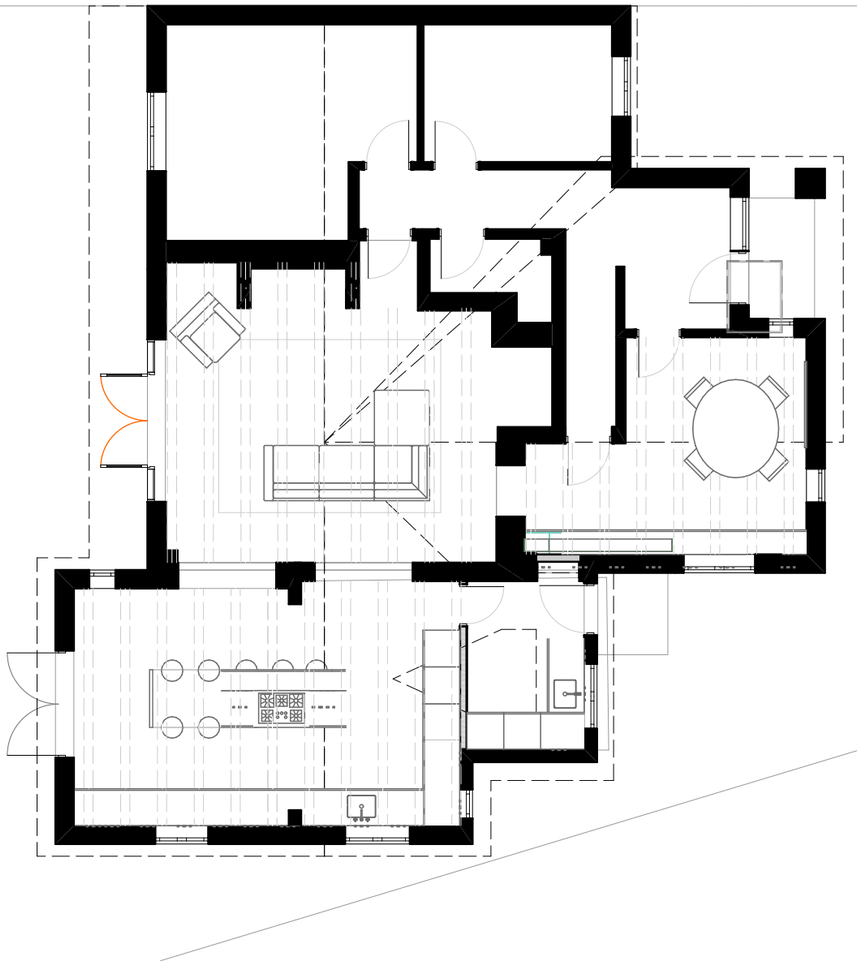

proposed ground floor
[SCALE 1:100]

NORTH

TO ENSURE CORRECT SCALE PRINT AT A3

0 1 2 3 4 5

address:	PAL.BROCV346PD
date:	07/02/2022
scale:	As Indicated
dwg no.:	PAL.020

pal architects town planners

ptl building engineers party wall surveyors arboriculturists

CEnv

contact
a: the dairy, packwood road, lapworth
solihull, west midlands b94 6ej
t: 01564 730 191
e: info@progressionarchitects.com

'do not scale from this drawing'

architects to be notified of any discrepancies in figures, dimensions and between site conditions and drawings

this drawing and the works depicted within are the copyright of: **Progression Architects Ltd. & Progression Technical Services Ltd.** and may not be reproduced or amended except by written permission of: **Progression Architects Ltd. & Progression Technical Services Ltd.** and for use on this site only

before commencement of the works the contractor must check and verify all buildings and site dimensions and levels, all relevant sewer outfalls, invert levels and connection points.

this drawing must be read in conjunction with and checked against all structural, specialist and detail, layout and engineering drawings.

discrepancies must be reported to the Architect

the contractor must satisfy himself with the adequacy of the site investigation information and should ensure that adequate foundations appropriate to the ground conditions are used for any part of the works

this drawing should not be relied upon to give information on ground conditions and foundations

the contractor is to carry out the work in compliance with the Building Regulations, relevant current British Standards and where appropriate NHBC, Zurich, AXA Equity or similar organisations are involved, to their standards of compliance

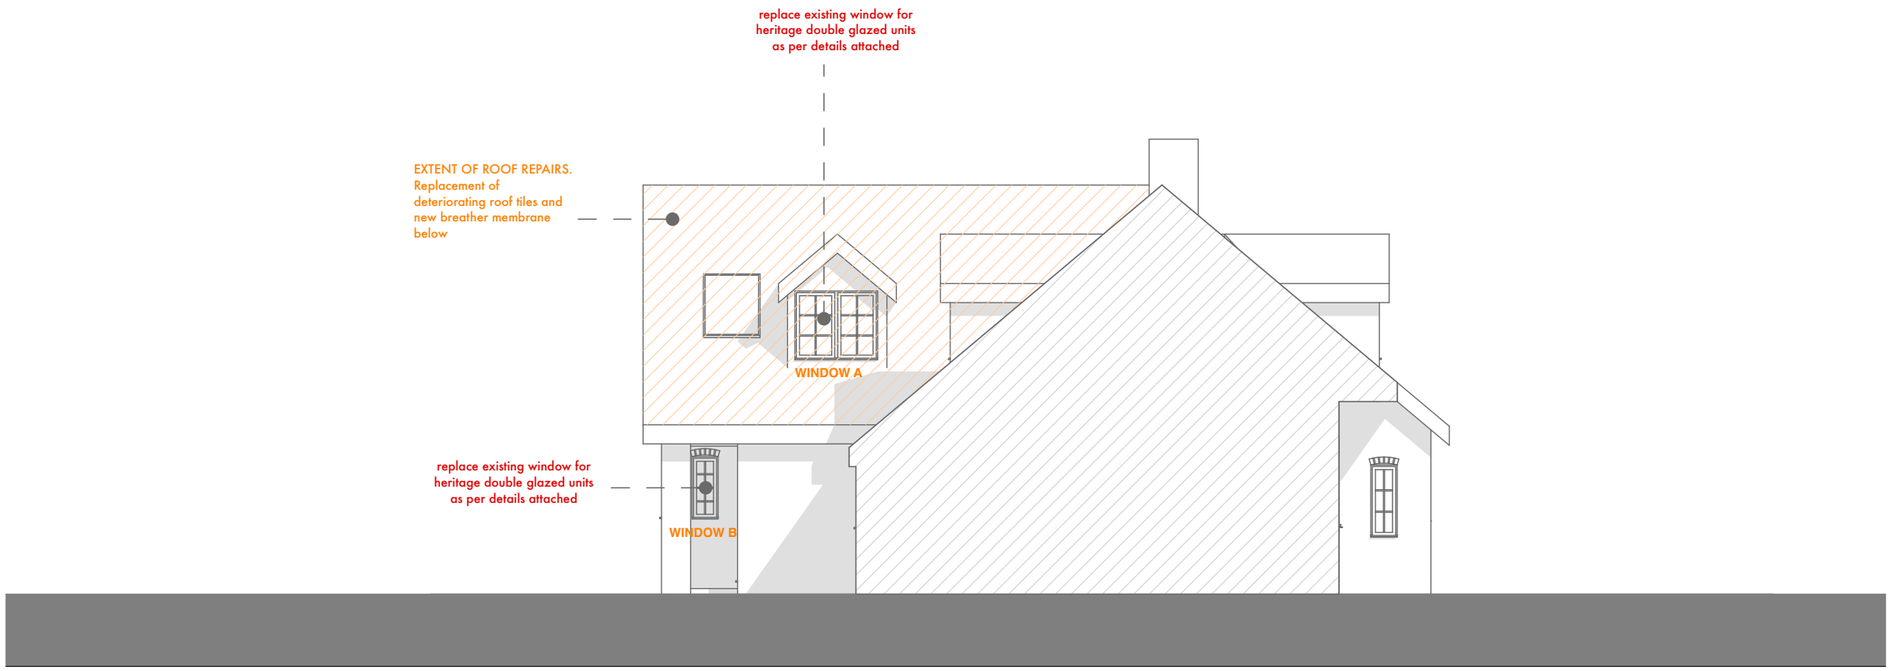

1:100 proposed north elevation

1:100 proposed east elevation

TO ENSURE CORRECT SCALE PRINT AT A3

0 1 2 3 4 5

address:	PAL.BROCV346PD
date:	07/02/2022
scale:	As Indicated
dwg no.:	PAL.023

pal architects town planners
ptl building engineers party wall surveyors arboriculturists
CEnv
contact
a: the dairy, packwood road, lapworth solihull, west midlands b94 6ej
t: 01564 730 191
e: info@progressionarchitects.com

'do not scale from this drawing'

architects to be notified of any discrepancies in figures, dimensions and between site conditions and drawings

this drawing and the works depicted within are the copyright of: **Progression Architects Ltd. & Progression Technical Services Ltd.** and may not be reproduced or amended except by written permission of: **Progression Architects Ltd. & Progression Technical Services Ltd.** and for use on this site only

before commencement of the works the contractor must check and verify all buildings and site dimensions and levels, all relevant sewer outfalls, invert levels and connection points.

this drawing must be read in conjunction with and checked against all structural, specialist and detail, layout and engineering drawings.

discrepancies must be reported to the Architect

the contractor must satisfy himself with the adequacy of the site investigation information and should ensure that adequate foundations appropriate to the ground conditions are used for any part of the works

this drawing should not be relied upon to give information on ground conditions and foundations

the contractor is to carry out the work in compliance with the Building Regulations, relevant current British Standards and where appropriate NHBC, Zurich, AXA Equity or similar organisations are involved, to their standards of compliance

1:100 proposed south elevation

1:100 proposed west elevation

TO ENSURE CORRECT SCALE PRINT AT A3

0 1 2 3 4 5

address:	PAL.BROCV346PD
date:	07/02/2022
scale:	As Indicated
dwg no.:	PAL.024

pal
architects
town planners

ptl
building engineers
party wall surveyors
arboriculturists

CEnv

contact
a: the dairy, packwood road, lapworth
solihull, west midlands b94 6ej
t: 01564 730 191
e: info@progressionarchitects.com

'do not scale from this drawing'

architects to be notified of any discrepancies in figures, dimensions and between site conditions and drawings

this drawing and the works depicted within are the copyright of: **Progression Architects Ltd. & Progression Technical Services Ltd.** and may not be reproduced or amended except by written permission of: **Progression Architects Ltd. & Progression Technical Services Ltd.** and for use on this site only

before commencement of the works the contractor must check and verify all buildings and site dimensions and levels, all relevant sewer outfalls, invert levels and connection points.

this drawing must be read in conjunction with and checked against all structural, specialist and detail, layout and engineering drawings.

discrepancies must be reported to the Architect

the contractor must satisfy himself with the adequacy of the site investigation information and should ensure that adequate foundations appropriate to the ground conditions are used for any part of the works

this drawing should not be relied upon to give information on ground conditions and foundations

the contractor is to carry out the work in compliance with the Building Regulations, relevant current British Standards and where appropriate NHBC, Zurich, AXA Equity or similar organisations are involved, to their standards of compliance

DETAIL 1 >

Single Casement Detail

WINDOW B

SPECIFICATION:
Window to be constructed of hardwood and painted white to match existing door and window units.

Ironmongery to be black (type not represented here but similar to that on original doors)

Glazing to be 12mm heritage double glazed individual panes

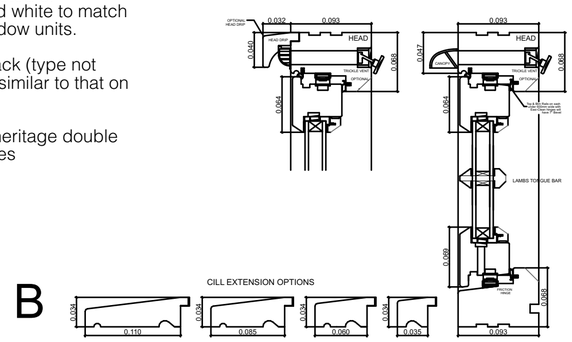

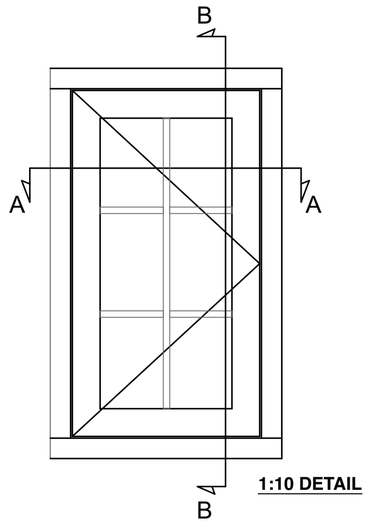

1:10 DETAIL

1:5 DETAIL

DETAIL 2 >

Double Casement Detail

WINDOW A, C, D, E, F & G

SPECIFICATION:
Window to be constructed of hardwood and painted white to match existing door and window units.

Ironmongery to be black (type not represented here but similar to that on original doors)

Glazing to be 12mm heritage double glazed individual panes

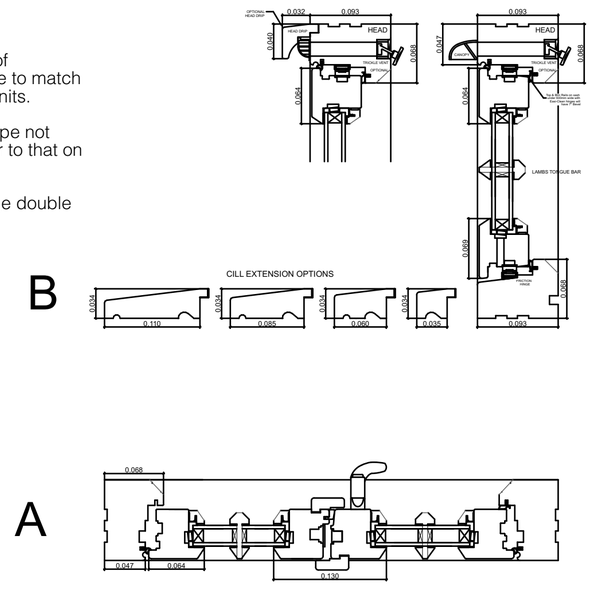

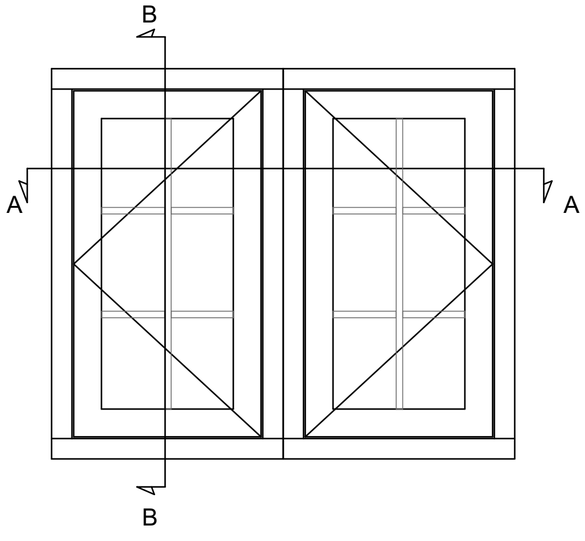

1:10 DETAIL

1:5 DETAIL

TO ENSURE CORRECT SCALE PRINT AT A2

0 1 2 3 4 5

address:	PAL.BROCV346PD
date:	07/02/2022
scale:	As Indicated
dwg no.:	PAL.011A

pal architects town planners
ptl building engineers party wall surveyors arboriculturists

contact
a: the dairy, packwood road, lapworth
solihull, west midlands b94 6ej
t: 01564 730 191
e: info@progressionarchitects.com

'do not scale from this drawing'

architects to be notified of any discrepancies in figures, dimensions and between site conditions and drawings

this drawing and the works depicted within are the copyright of; **Progression Architects Ltd. & Progression Technical Services Ltd.** and may not be reproduced or amended except by written permission of; **Progression Architects Ltd. & Progression Technical Services Ltd.** and for use on this site only

before commencement of the works the contractor must check and verify all buildings and site dimensions and levels, all relevant sewer outfalls, invert levels and connection points.

this drawing must be read in conjunction with and checked against all structural, specialist and detail, layout and engineering drawings.

discrepancies must be reported to the Architect

the contractor must satisfy himself with the adequacy of the site investigation information and should ensure that adequate foundations appropriate to the ground conditions are used for any part of the works

this drawing should not be relied upon to give information on ground conditions and foundations

the contractor is to carry out the work in compliance with the Building Regulations, relevant current British Standards and where appropriate NHBC, Zurich, AXA Equity or similar organisations are involved, to their standards of compliance

DETAIL 3 >

Single Door Opening In with Sidelight

DOOR A

SPECIFICATION:
Door to be constructed of hardwood and painted white to match existing door and window units.

Ironmongery to be black (type not represented here but similar to that on original doors)

Sidelight to be constructed of hardwood and painted white to match existing door and window units.

Glazing to be 12mm heritage double glazed individual panes

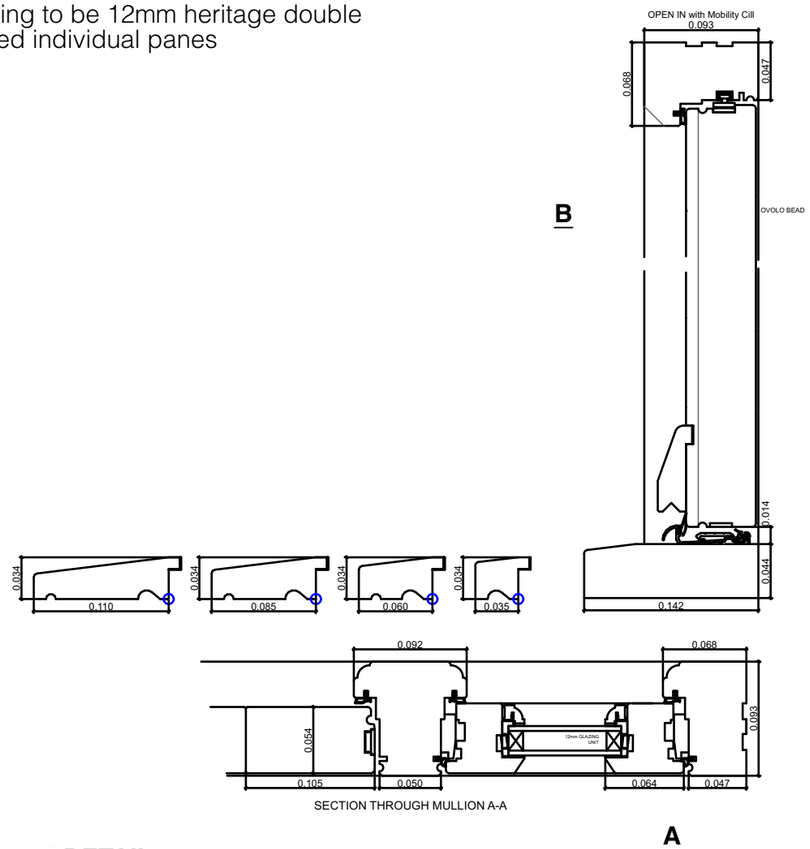

1:5 DETAIL

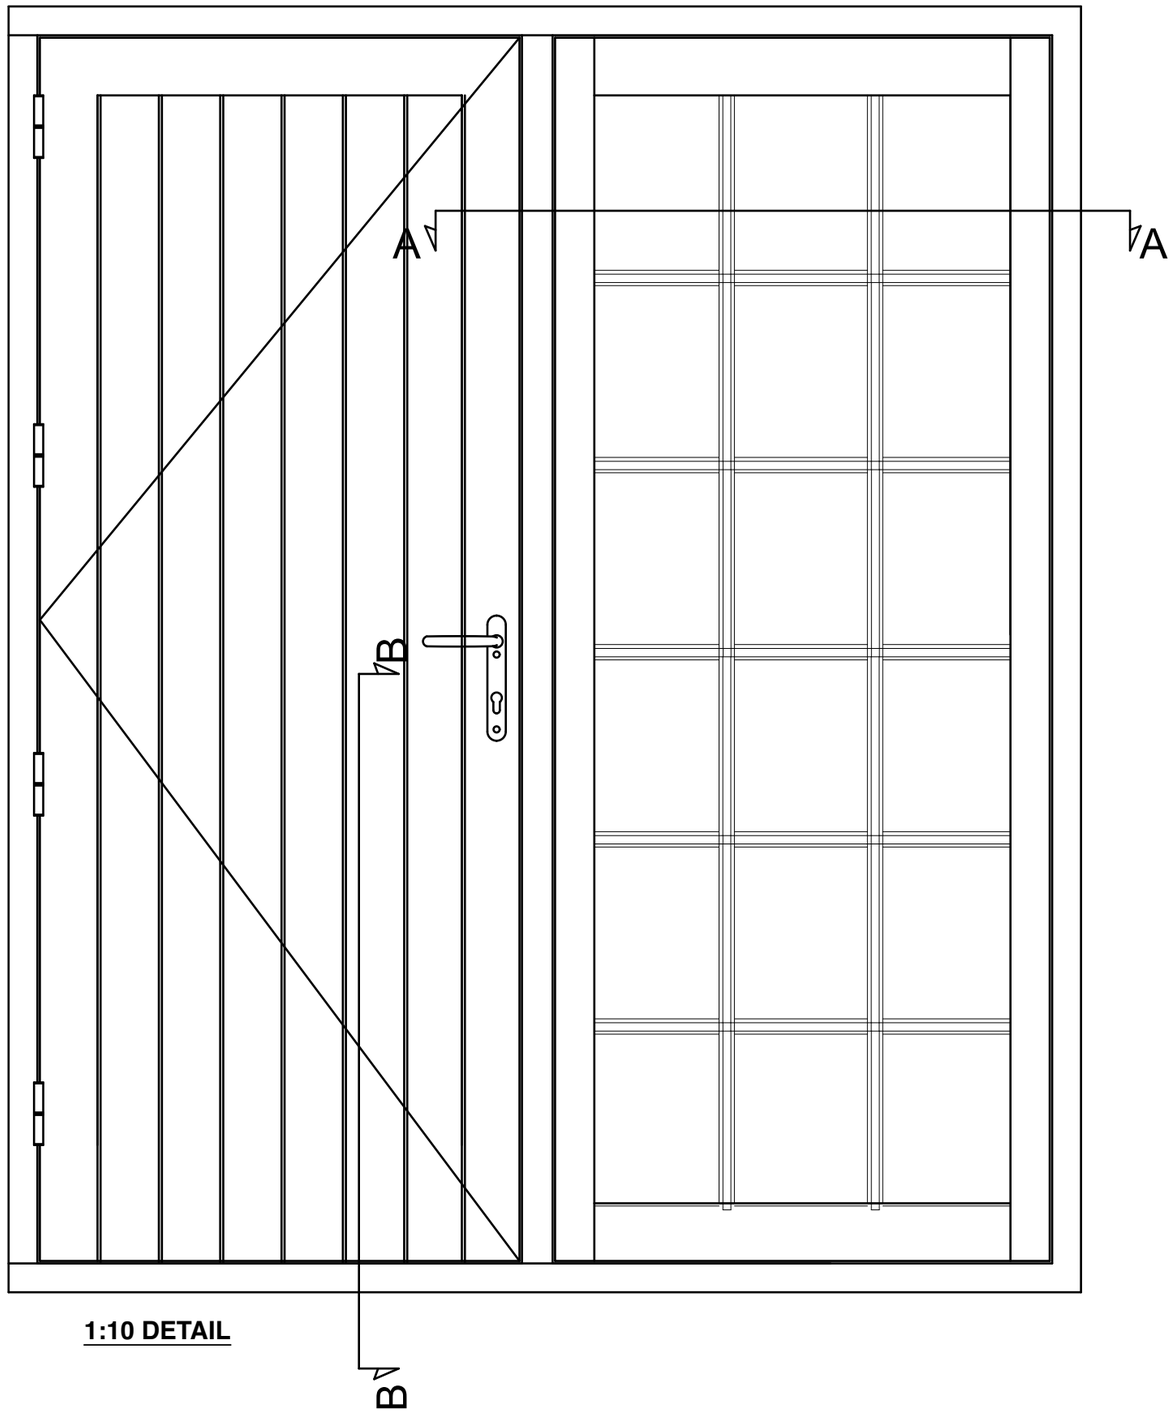

1:10 DETAIL

TO ENSURE CORRECT SCALE PRINT AT A3

0 1 2 3 4 5

address:	PAL.BROCV346PD
date:	07/02/2022
scale:	As Indicated
dwg no.:	PAL.014 A

pal architects town planners

ptl building engineers party wall surveyors arboriculturists

CEnv

contact
a: the dairy, packwood road, lapworth
solihull, west midlands b94 6ej
t: 01564 730 191
e: info@progressionarchitects.com

'do not scale from this drawing'

architects to be notified of any discrepancies in figures, dimensions and between site conditions and drawings

this drawing and the works depicted within are the copyright of: **Progression Architects Ltd. & Progression Technical Services Ltd.** and may not be reproduced or amended except by written permission of: **Progression Architects Ltd. & Progression Technical Services Ltd.** and for use on this site only

before commencement of the works the contractor must check and verify all buildings and site dimensions and levels, all relevant sewer outfalls, invert levels and connection points.

this drawing must be read in conjunction with and checked against all structural, specialist and detail, layout and engineering drawings.

discrepancies must be reported to the Architect

the contractor must satisfy himself with the adequacy of the site investigation information and should ensure that adequate foundations appropriate to the ground conditions are used for any part of the works

this drawing should not be relied upon to give information on ground conditions and foundations

the contractor is to carry out the work in compliance with the Building Regulations, relevant current British Standards and where appropriate NHBC, Zurich, AXA Equity or similar organisations are involved, to their standards of compliance