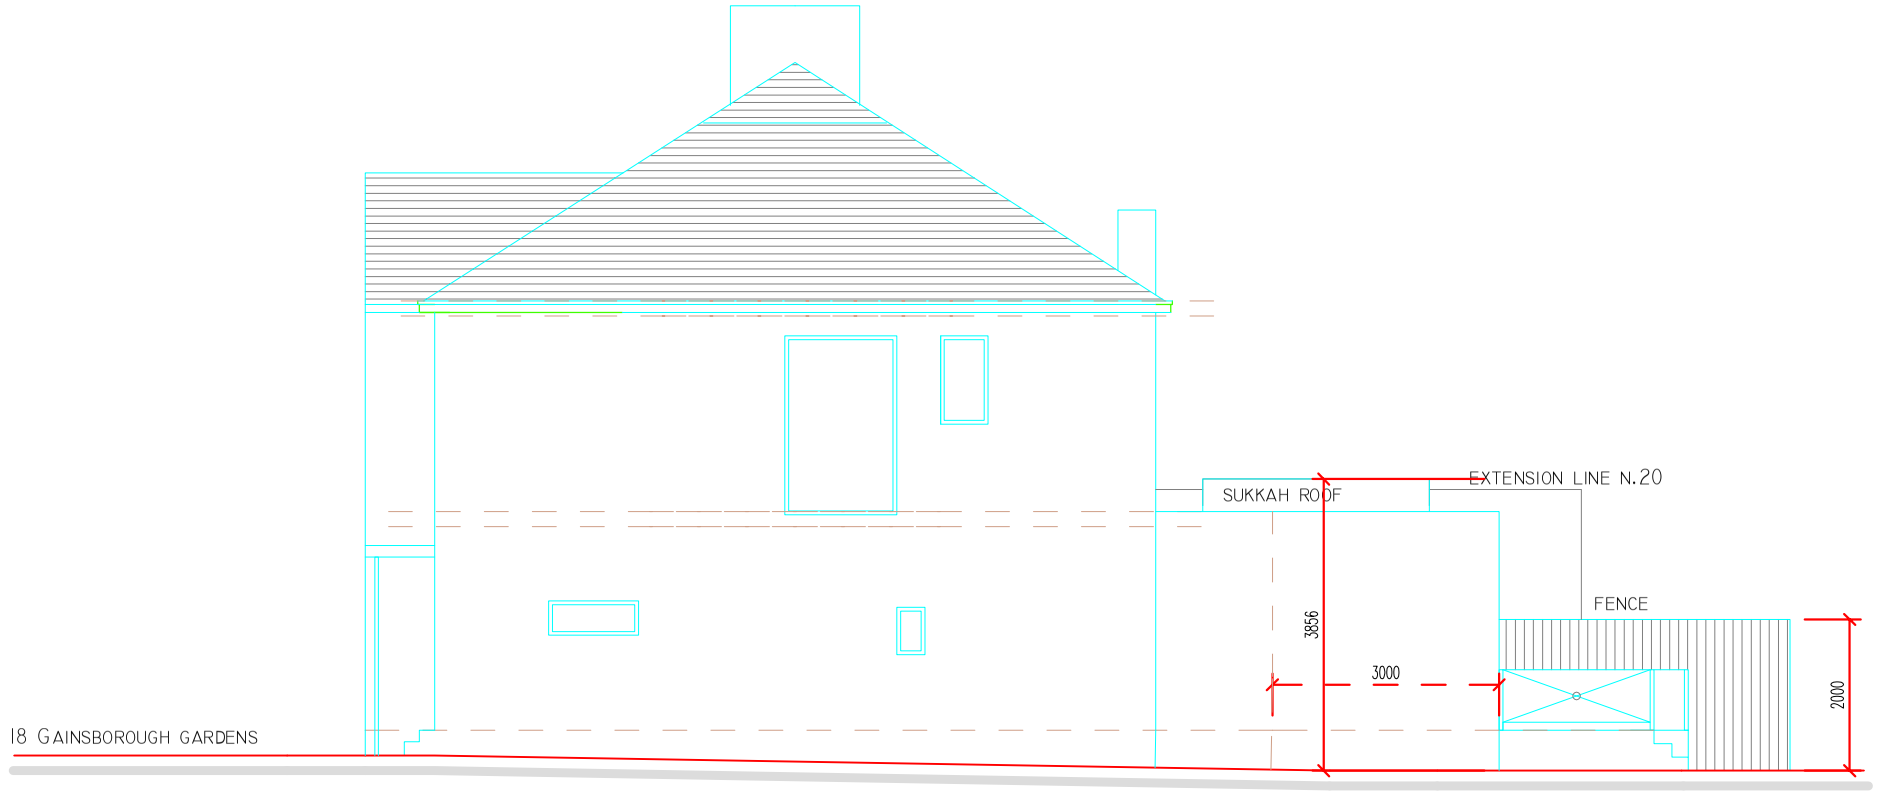

SIDE ELEVATION
AS PROPOSED

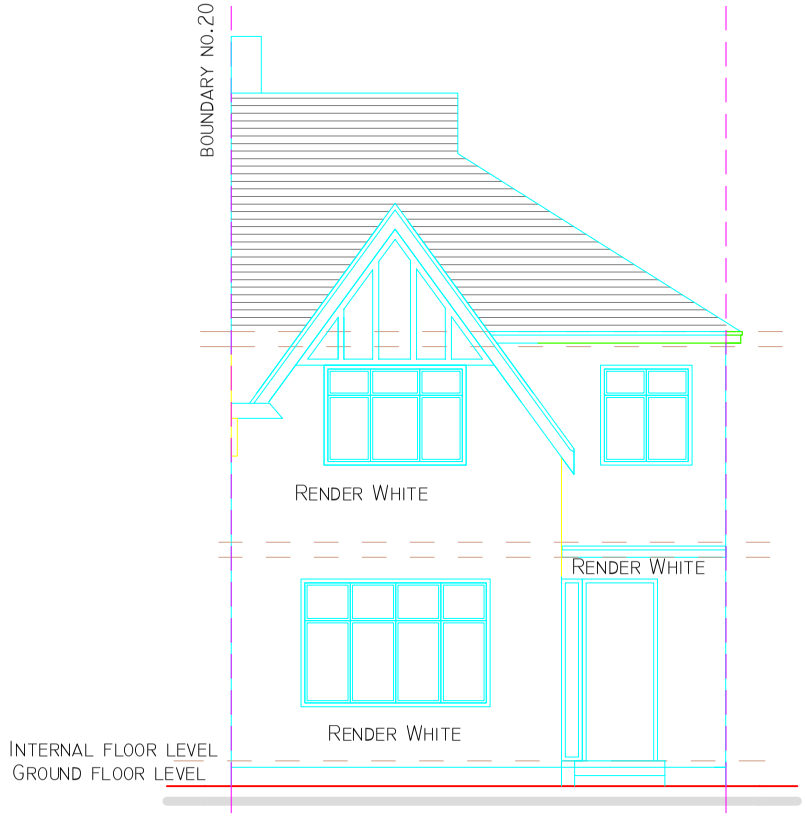

FRONT ELEVATION
AS PROPOSED

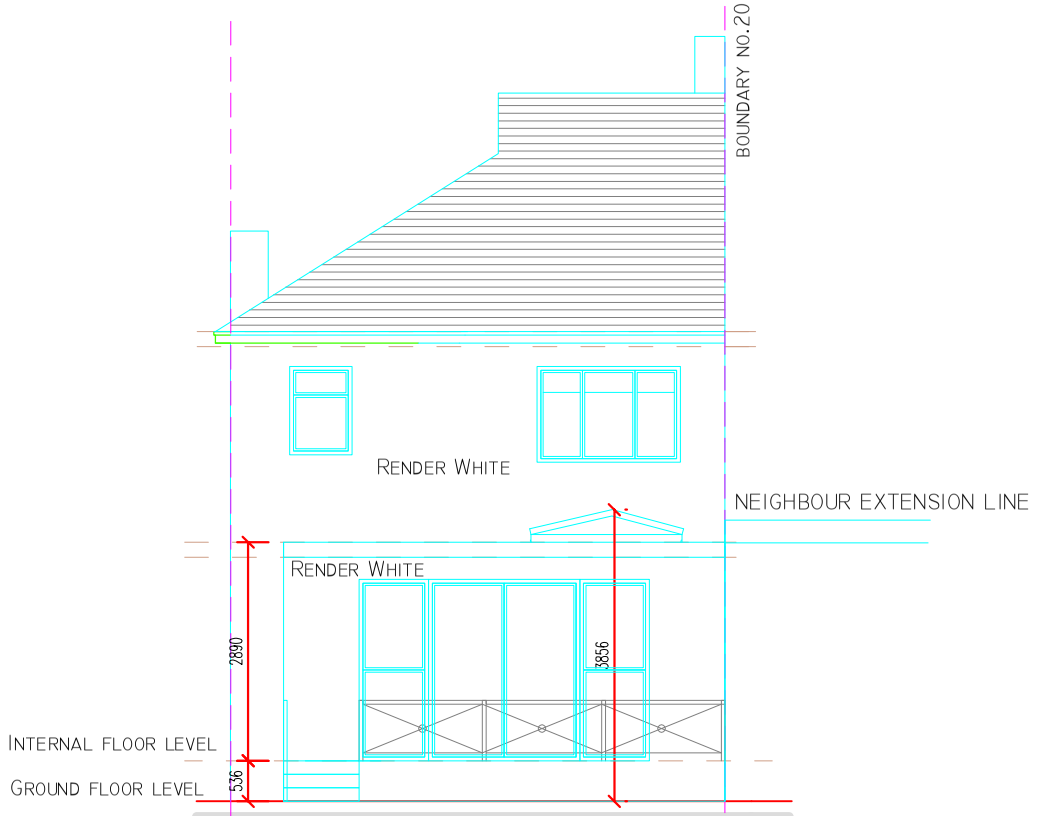

REAR ELEVATION
AS PROPOSED

0m 1m 2m 3m 4m 5m

Drawing Title: Proposed Elevations	Address: 18 Gainsborough Gardens NW11 9BL	Revision:
Project: Single-Storey Rear Extension Front POrch	Drawing Number: 18-04-GG-EXT	Scale: 1:100@A3
PLANNING OFFICE@DUOSTUDIOARCHITECTURE.COM	DUO STUDIO ARCHITECTURE & DESIGN	Date: July 2022