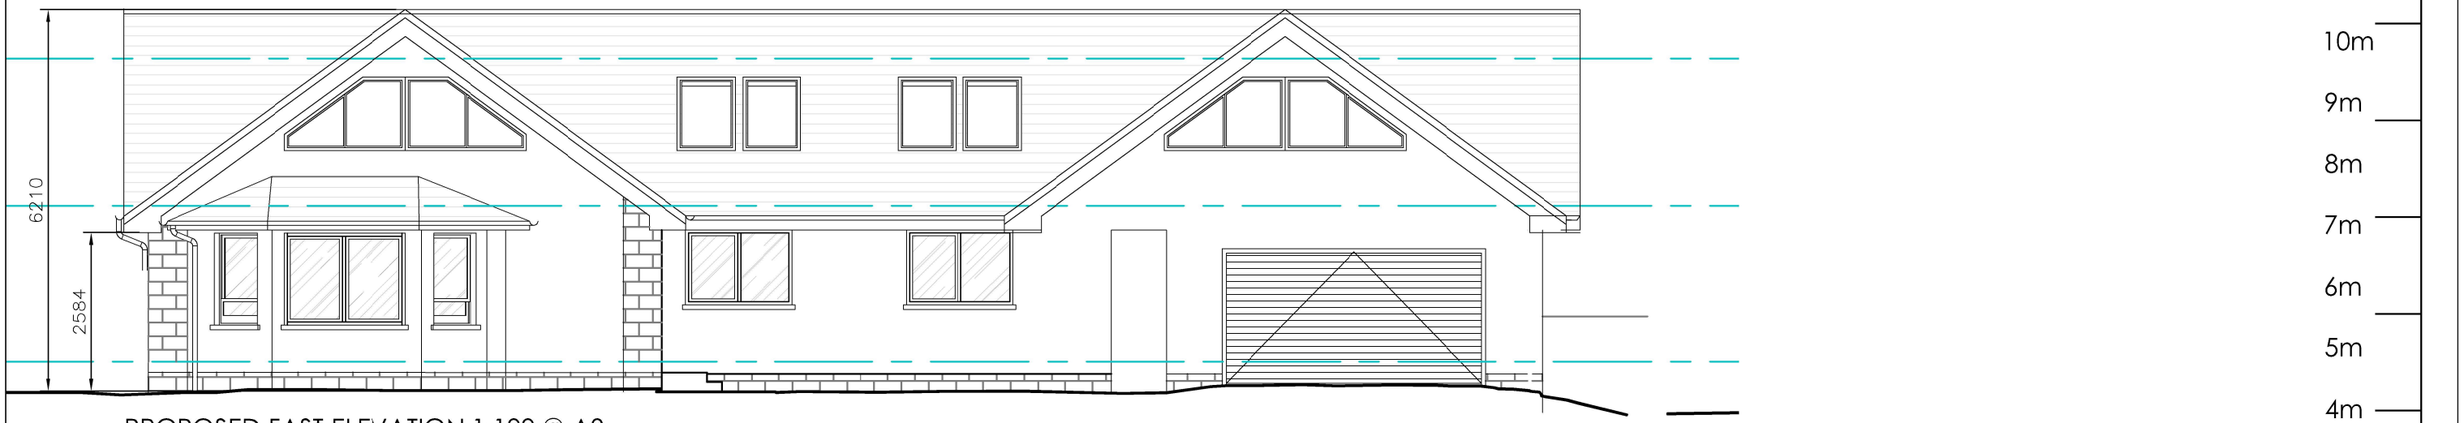

PROPOSED EAST ELEVATION 1:100 @ A3

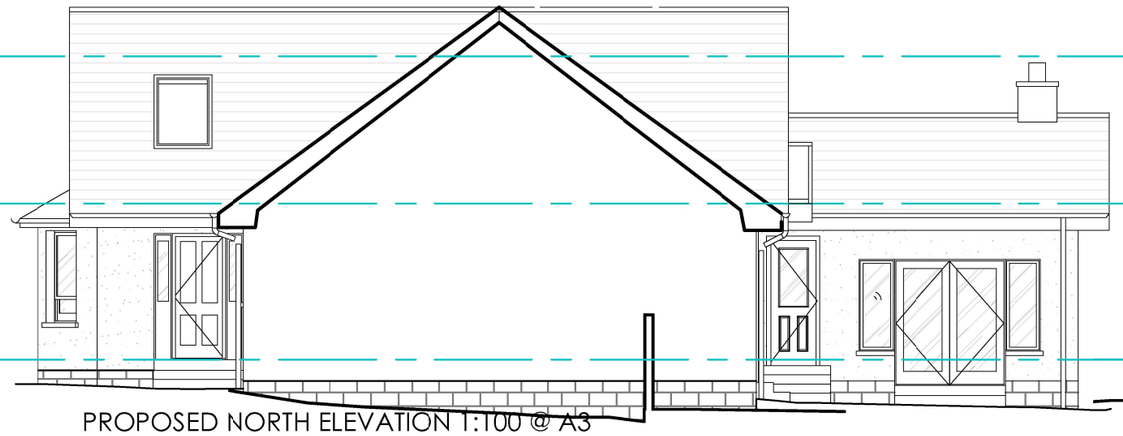

PROPOSED NORTH ELEVATION 1:100 @ A3

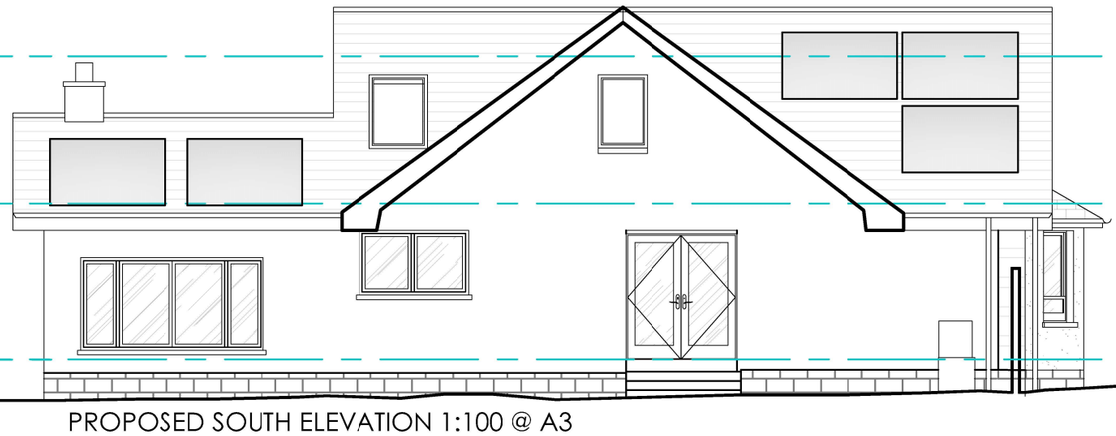

PROPOSED SOUTH ELEVATION 1:100 @ A3

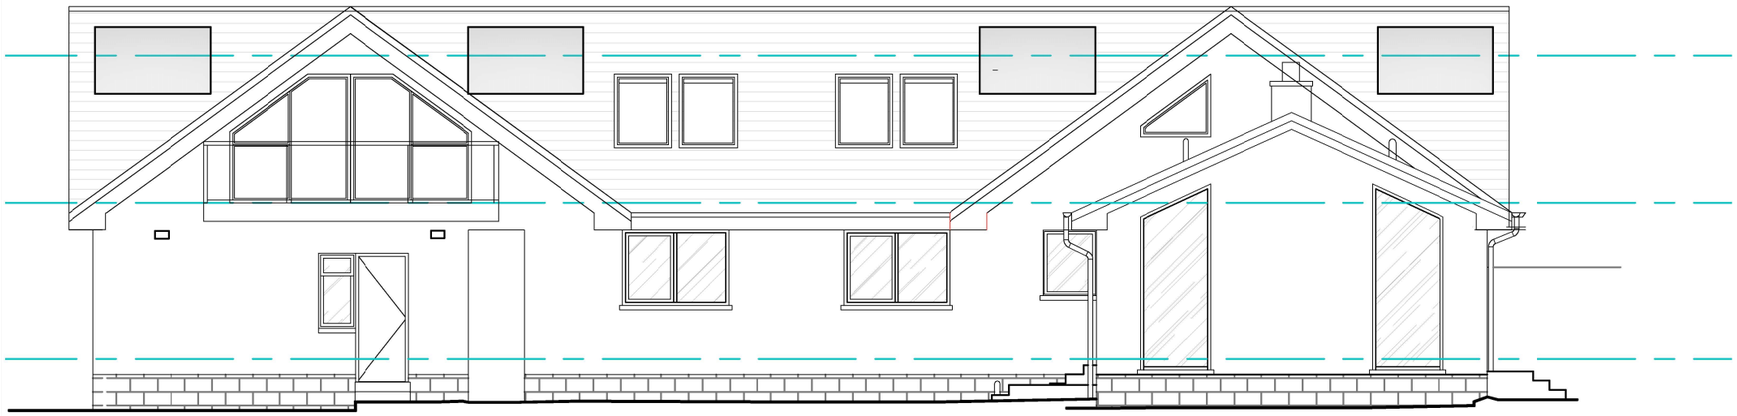

PROPOSED WEST ELEVATION 1:100 @ A3

MATERIALS
WALLS - WHITE HARLING
ROOF - GREY MARLEY MODERN ROOF TILES
WINDOWS - WHITE UPVC & GREY VELUX (Pk08)
RAINWATER GOODS - BLACK UPVC

REV.	DATE	DESCRIPTION
CLIENT :		Nicola Brown
PROJECT :		LOFT CONVERSION 6 GULLYMOSS VIEW, WESTHILL
TITLE :		PROPOSED ELEVATIONS

KATRINA DENHOLM
ARCHITECT

ORIG. SIZE:	A3	DRAWING No. :	SHEET No. :	REV :
SCALE:	1:100	KHD-A1500-P-01-007	1 of 1	