Window and External door Schedule.

External Door and Screen 55
Carriageway Entrance - new crittal screen and doors refer to drawing 31001

Window 56
Bedroom - 1.18 - existing sash and case window to be retained

Window 57
Bedroom - 2.12 - existing window to be retained

Window 58
Bathroom - 2.11 - existing window to be retained

Window 59
Bedroom - 2.10 - existing window to be retained

Window 60
Lobby - G.20 -

Window 61
Bathroom - 1.05 -

Window 62
Bathroom - 1.05 - small high level window

Window 63
Bathroom - 1.05 - small high level window

External door 64
Stair 5 - 1.05 - new timber door on to half landing

External door 65
Corridor - G.03 - new crittal double door refer to drawing 31001

Window 66
Staff changing - new timber window to existing opening

Window 67
Bathroom - G.24 - remove external screen, retain existing sash and case window

Window 68
Garden Bedroom - G.23 - remove external screen, retain existing sash and case window

Window 69
Garden Bedroom - G.23 - remove external screen, retain existing sash and case window

External Door 70
Garden Bedroom - G.25 - new external timber door and frame

Window 71
Garden Bedroom - G.25 - retain existing window

Window 72
Garden Bedroom - G.25 - retain existing window

Window 73
Bathroom - G.26 - new timber window to match existing

Window 74
Bedroom - 1.07 +

Window 75
Bedroom - 1.06 -

Window 76
Bedroom - 1.06 - existing fixed sash to be retained

Window 77
Bathroom - 1.06 -

Window 94
Bathroom - 2.03 -

Window 95
Bathroom - 2.03 +

Roof Window 96
Plant room - 3.01 - existing roof window to be retained

Window 97
Bedroom - G.31 - timber double glazed window to be retained.

Window 98
Bedroom - G.31 - timber double glazed window to be retained.

NOTE:
PDL to provide a condition survey of all windows
Historic windows to be retained where possible refer to Heritage report.
If new windows are required to be manufactured then site sizes must be taken prior to manufacture

---

BOH
BEDROOM
ST
KITCHEN
CARRIAGEWAY

BEDROOM

BEDROOM
LOUNGE
RESTAURANT
STAIR
CARRIAGEWAY
STAIR
STAFF C

A   door 66 changed to window   15/06/22 AG
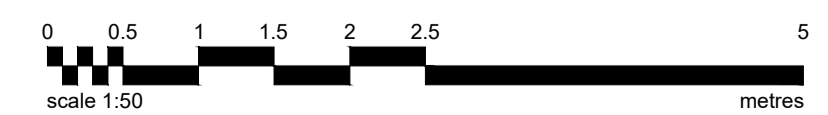
Revisions

Status
CONSTRUCTION

Client
Paton Developments

Project
The Bull at Burford
High Street, Burford,
Oxfordshire, OX18 4RG

Title
Proposed
Window Schedule sheet 2 of 3

Scale	Size	Date	Drawn	Checked
1:100	A1	22/03/22	AG	DP

3DReid
www.3DReid.com
Architecture Interiors Masterplanning

Drawing No.
200189-3DR-ZZ-DR-31-31003

Rev.
A

scale 1:50
0 0.5 1 1.5 2 2.5   5
metres